FORM No. I.

C-183-195

John Seely

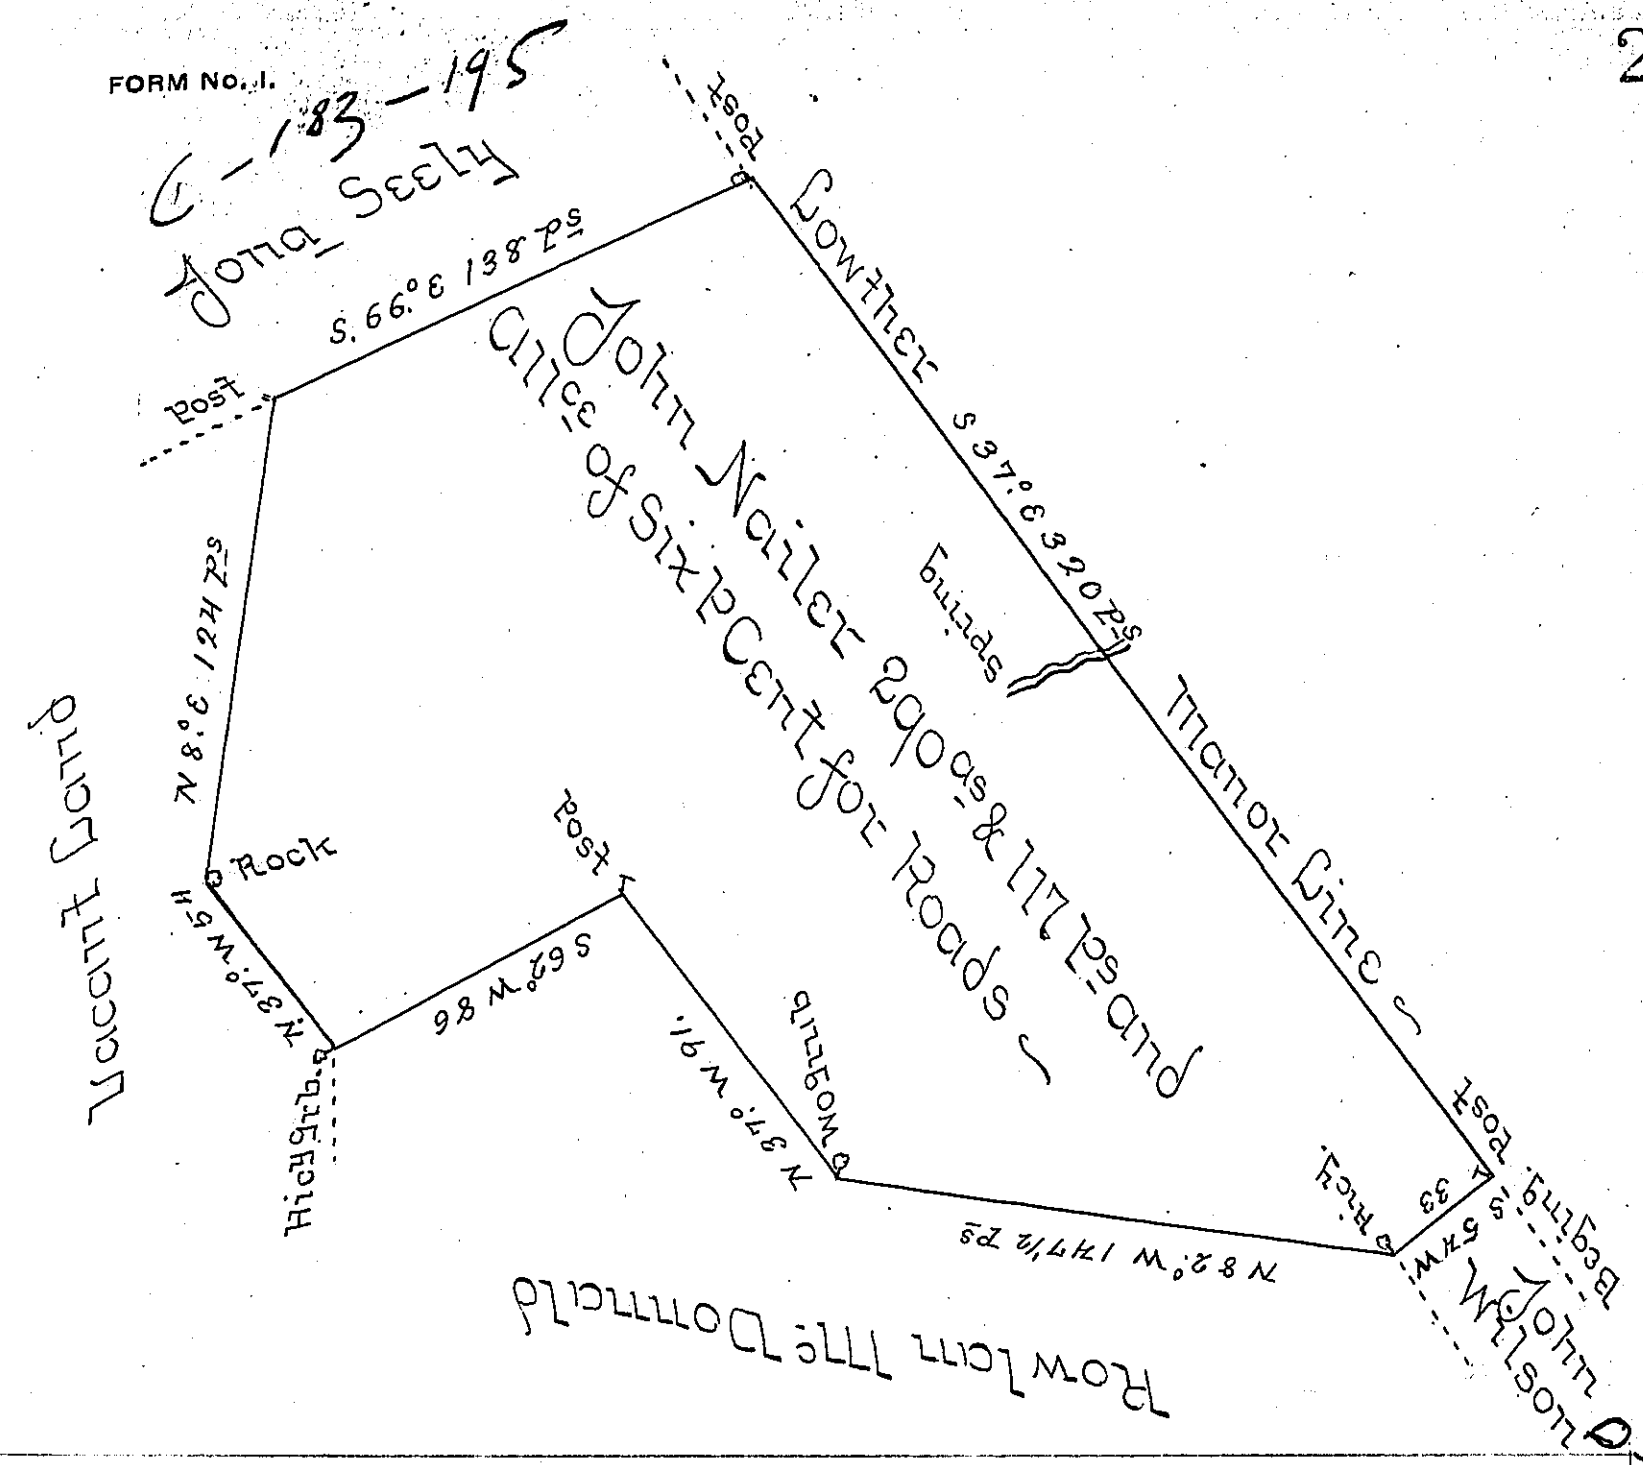


A Draught of a Tract of Land situate in Allen Township in Cumberland County Containing Two Hundred and ninty Acres and one Hundred and Seventeen Perches and the Usual Allowance of six P Cent for Roads; Surveyed for John Nailer the 12th Day of Decemr 1766 in Pursuance of an Order of Survey Bearing Date the Twenty Second Day of Augst 1766. No. 918.

John Armstrong D.S.

To John Lukens Esqr
Surveyor General

*IN TESTIMONY that the above is a copy of the original remaining on file in the Department of Internal Affairs of Pennsylvania, made conformably to an Act of Assembly approved the 16th day of February, 1833, I have hereunto set my Hand and caused the Seal of said Department to be affixed at Harrisburg, this* Seventh *day of* March *1906.*

Isaac B. Brown

*Secretary of Internal Affairs.*