FORM No. I.

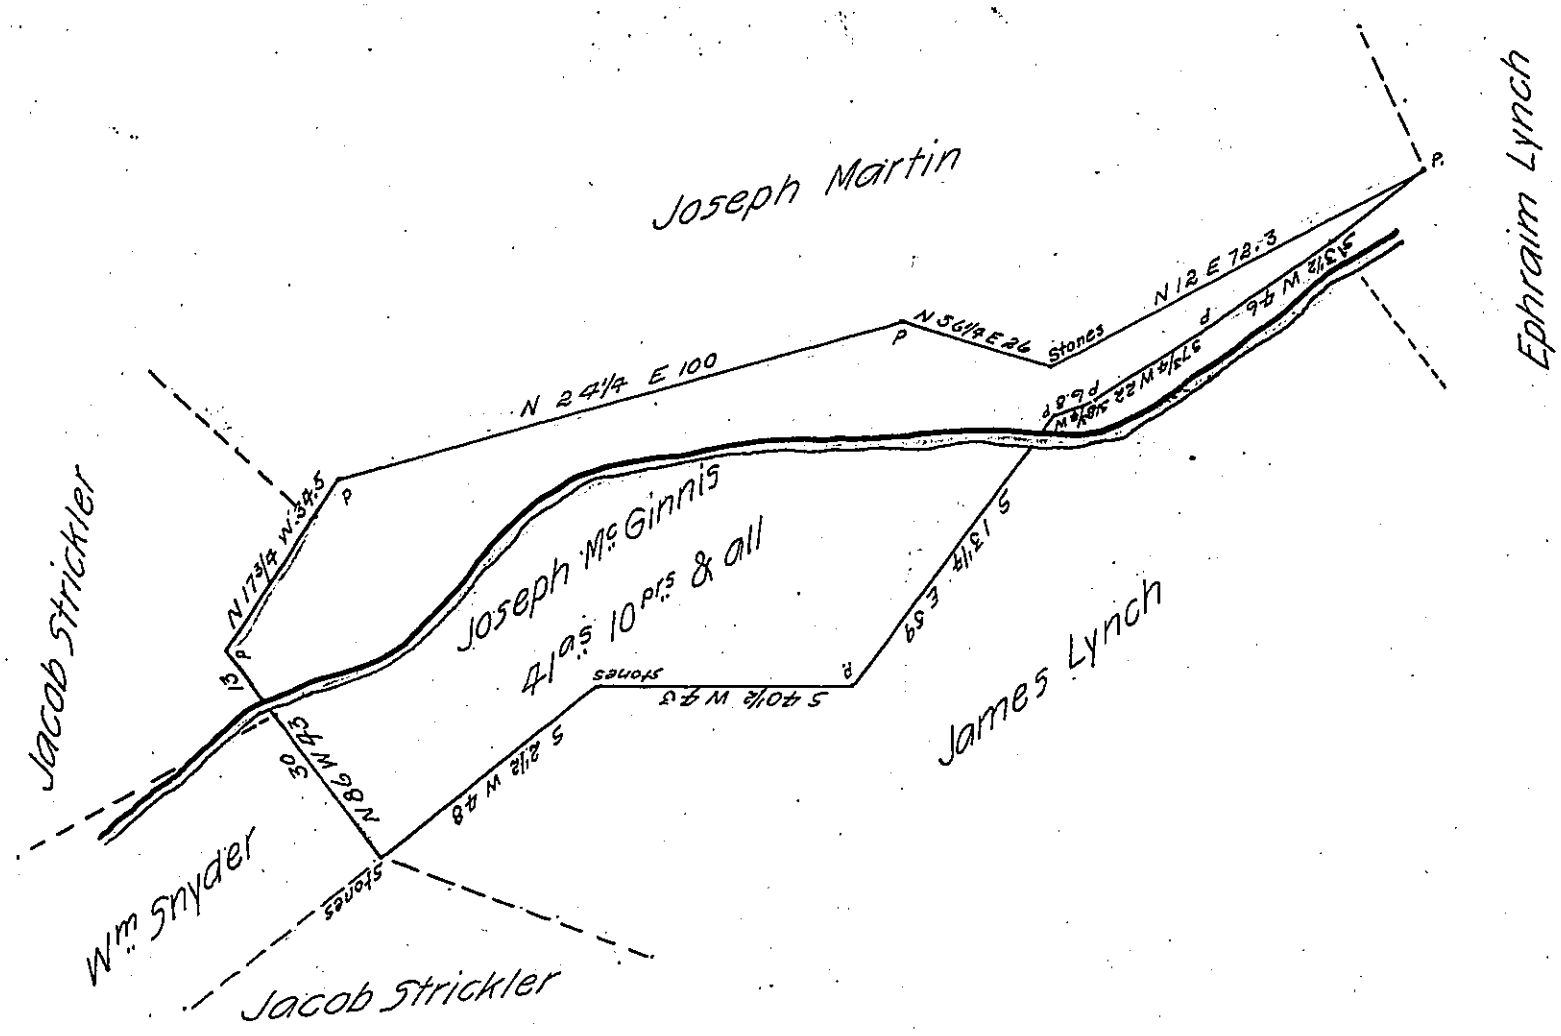

Draft of a tract of land containing 41 acres 10 perches and allowance of six per cent for roads &c. Situate on the waters of the Youghiogheny River in Franklin Township Fayette County Surveyed the 25 day of May A.D. 1872 in pursuance of a warrant granted to Joseph McGinnis for 30 acres dated the 23 day of April A.D. 1872 this tract is nearly all cleared and three dwelling- erected on it all of which are occupied

To Robert B Beath Esq — A.J. Gilmore C.S.

Surveyor General

IN TESTIMONY that the above is a copy of the original remaining on file in the Department of Internal Affairs of Pennsylvania, made conformably to an Act of Assembly approved the 16th day of February, 1833, I have hereunto set my Hand and caused the Seal of said Department to be affixed at Harrisburg,

this sixth *day of* February *1906*

Isaac B. Brown

Secretary of Internal Affairs.