FORM No. I.

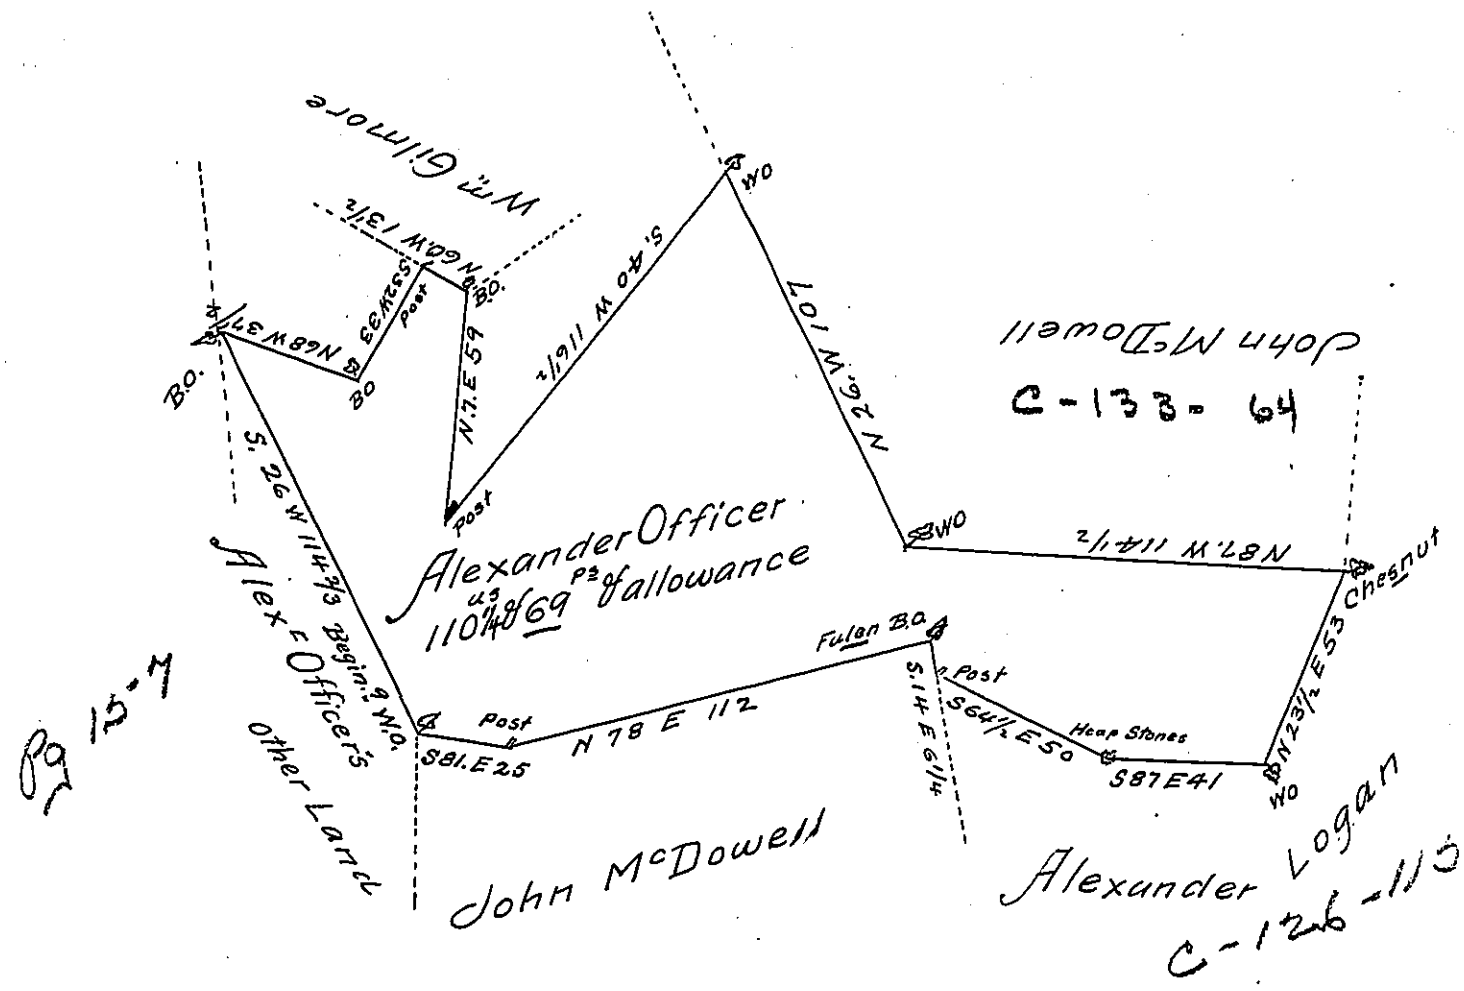

The Draught of a Tract of Land Called —— situate in West Pennsborrow Township Cumberland County containing One hundred and ten acres and Sixty nine perches and allowance of six p Cent for roads &c^a. Surveyed the 14th day of February 1785 in pursuance of a Warrant from the Supreme Executive Council of the Common Wealth of Pennsylvania granted to Alexander Officer the 9th day of December A.D. 1784

Saml Lyon D.S.

To John Lukens Esqr
Surveyor General.

IN TESTIMONY that the above is a copy of the original remaining on file in the Department of Internal Affairs of Pennsylvania, made conformably to an Act of Assembly approved the 16th day of February, 1833, I have hereunto set my Hand and caused the Seal of said Department to be affixed at Harrisburg, this twelfth *day of* March *1906*

Isaac B. Brown
Secretary of Internal Affairs.