FORM No. I.

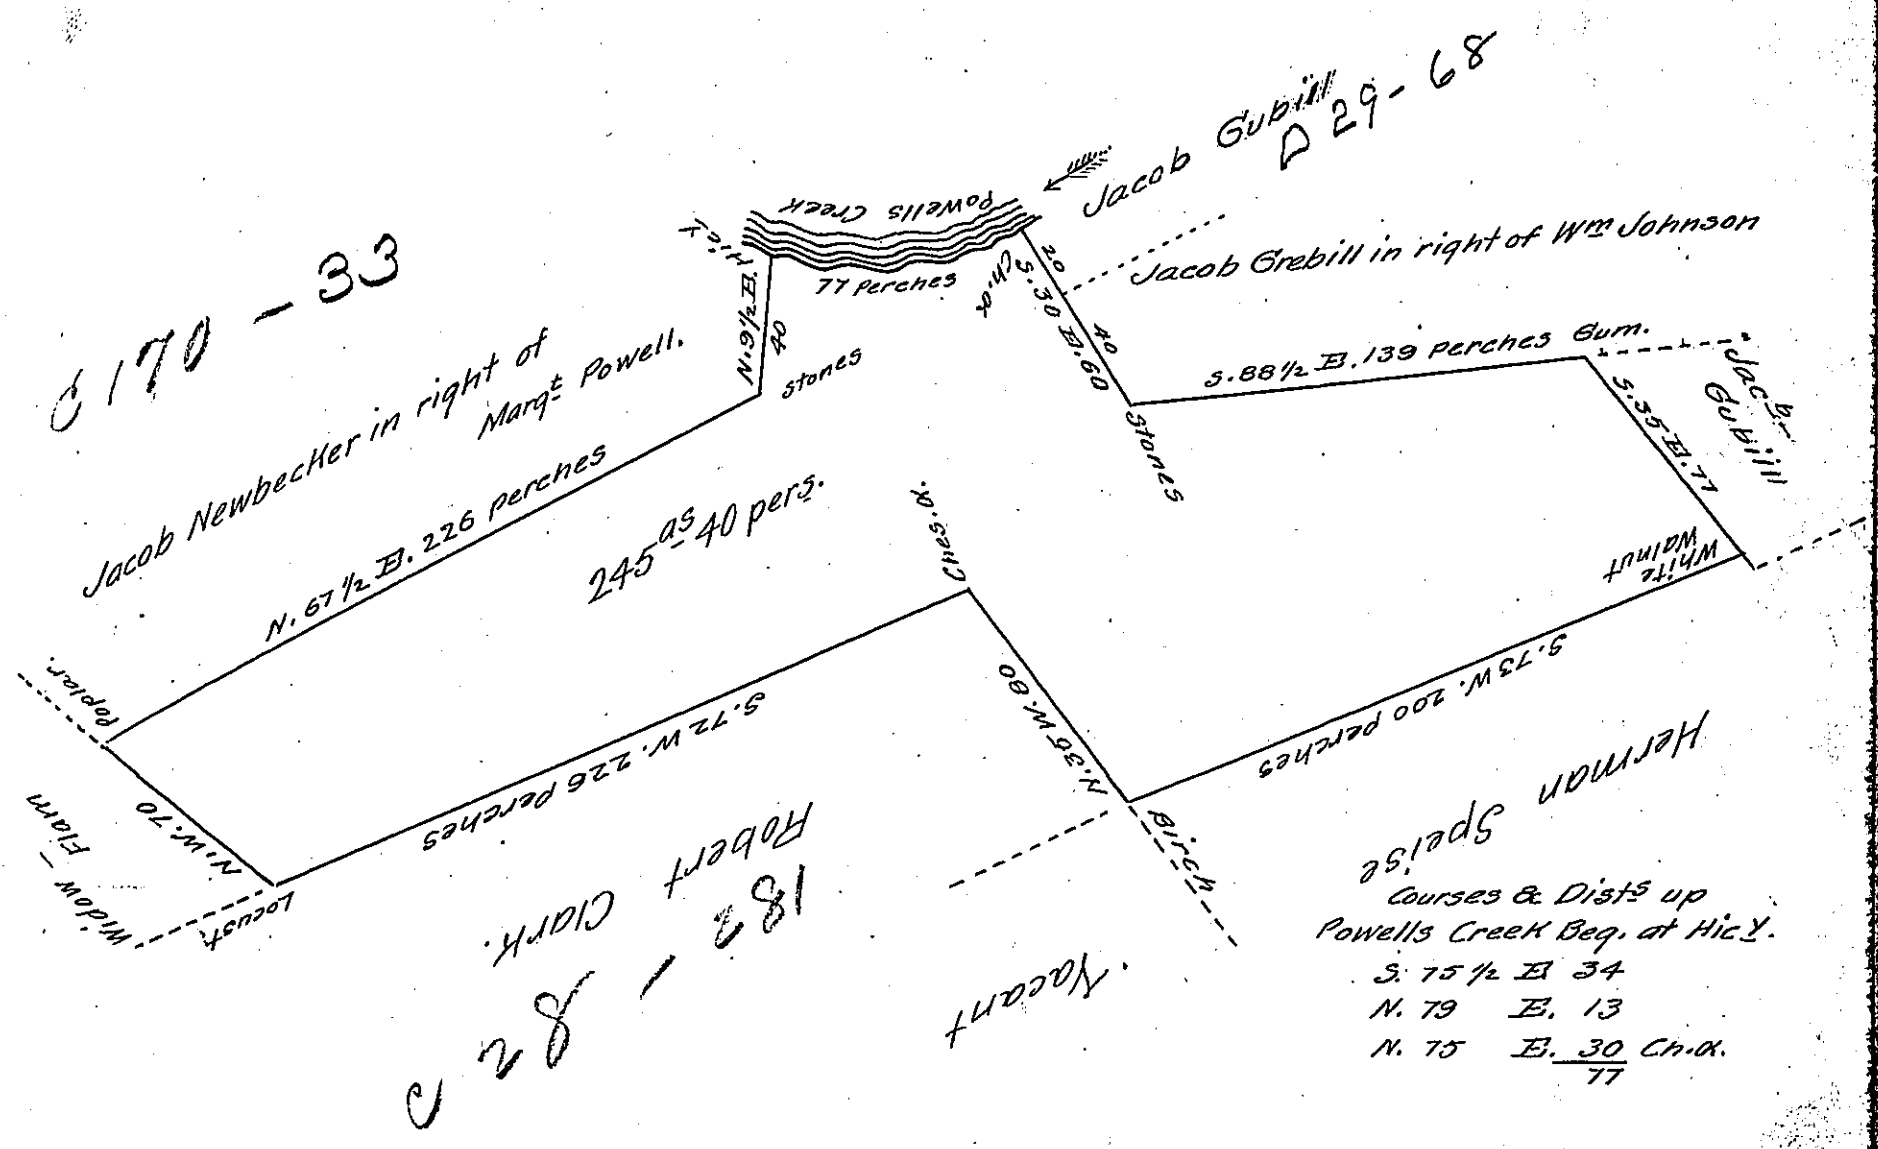

Courses & Dists up Powells Creek Beg. at Hic.
S. 75½ E. 34
N. 79 E. 13
N. 75 E. 30 Ch. x.
77

Surveyed the 24th day of July 1815 for Jacob Newbecker the above described tract of land situate in Hallifax Township Dauphin County Containing Two hundred forty five Acres forty perches and allowance of six per cent by Warrant of Martin Newbecker dated the 5th July 1788

Thomas Smith, D.S.

To Richard T. Leech, Esquire,
Surveyor General Pa.

IN TESTIMONY that the above is a copy of the original remaining on file in the Department of Internal Affairs of Pennsylvania, made conformably to an Act of Assembly approved the 16th day of February, 1833, I have hereunto set my Hand and caused the Seal of said Department to be affixed at Harrisburg, this ninth *day of* April *1906*

Isaac B. Brown
Secretary of Internal Affairs.