FORM No. I.

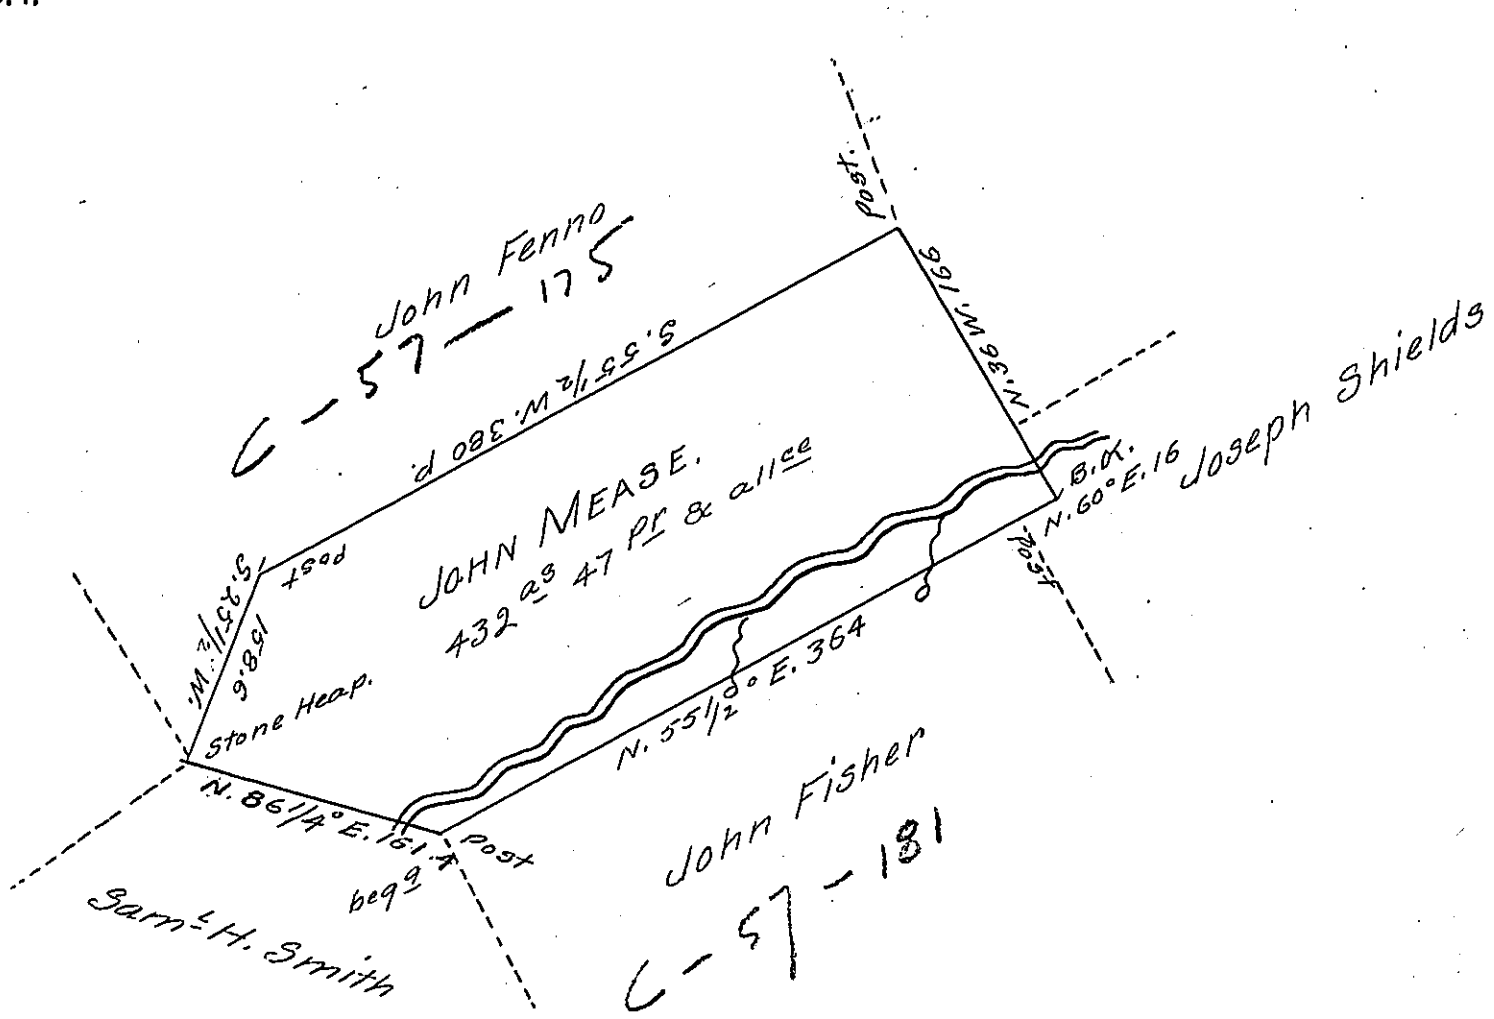

The Draught of a Tract of Land situate in Tyboine Township in Cumberland County containing Four hundred thirty two acres and forty seven perches and the allowance of six P. Cent for Roads &- Surveyed the 1st day of ~~May~~ 1794 in pursuance of a Warrant gran-ted to John Mease dated the 2d day of January 1794.

Pr Sam.l Lyons D. S.

To Daniel Brodhead Esqr
Surveyor General.

IN TESTIMONY that the above is a copy of the original remaining on file in the Department of Internal Affairs of Pennsylvania, made conformably to an Act of Assembly approved the 16th day of February, 1833, I have hereunto set my Hand and caused the Seal of said Department to be affixed at Harrisburg, this first day of February 1906.

Isaac D. Jones

Secretary of Internal Affairs.