FORM No. I.

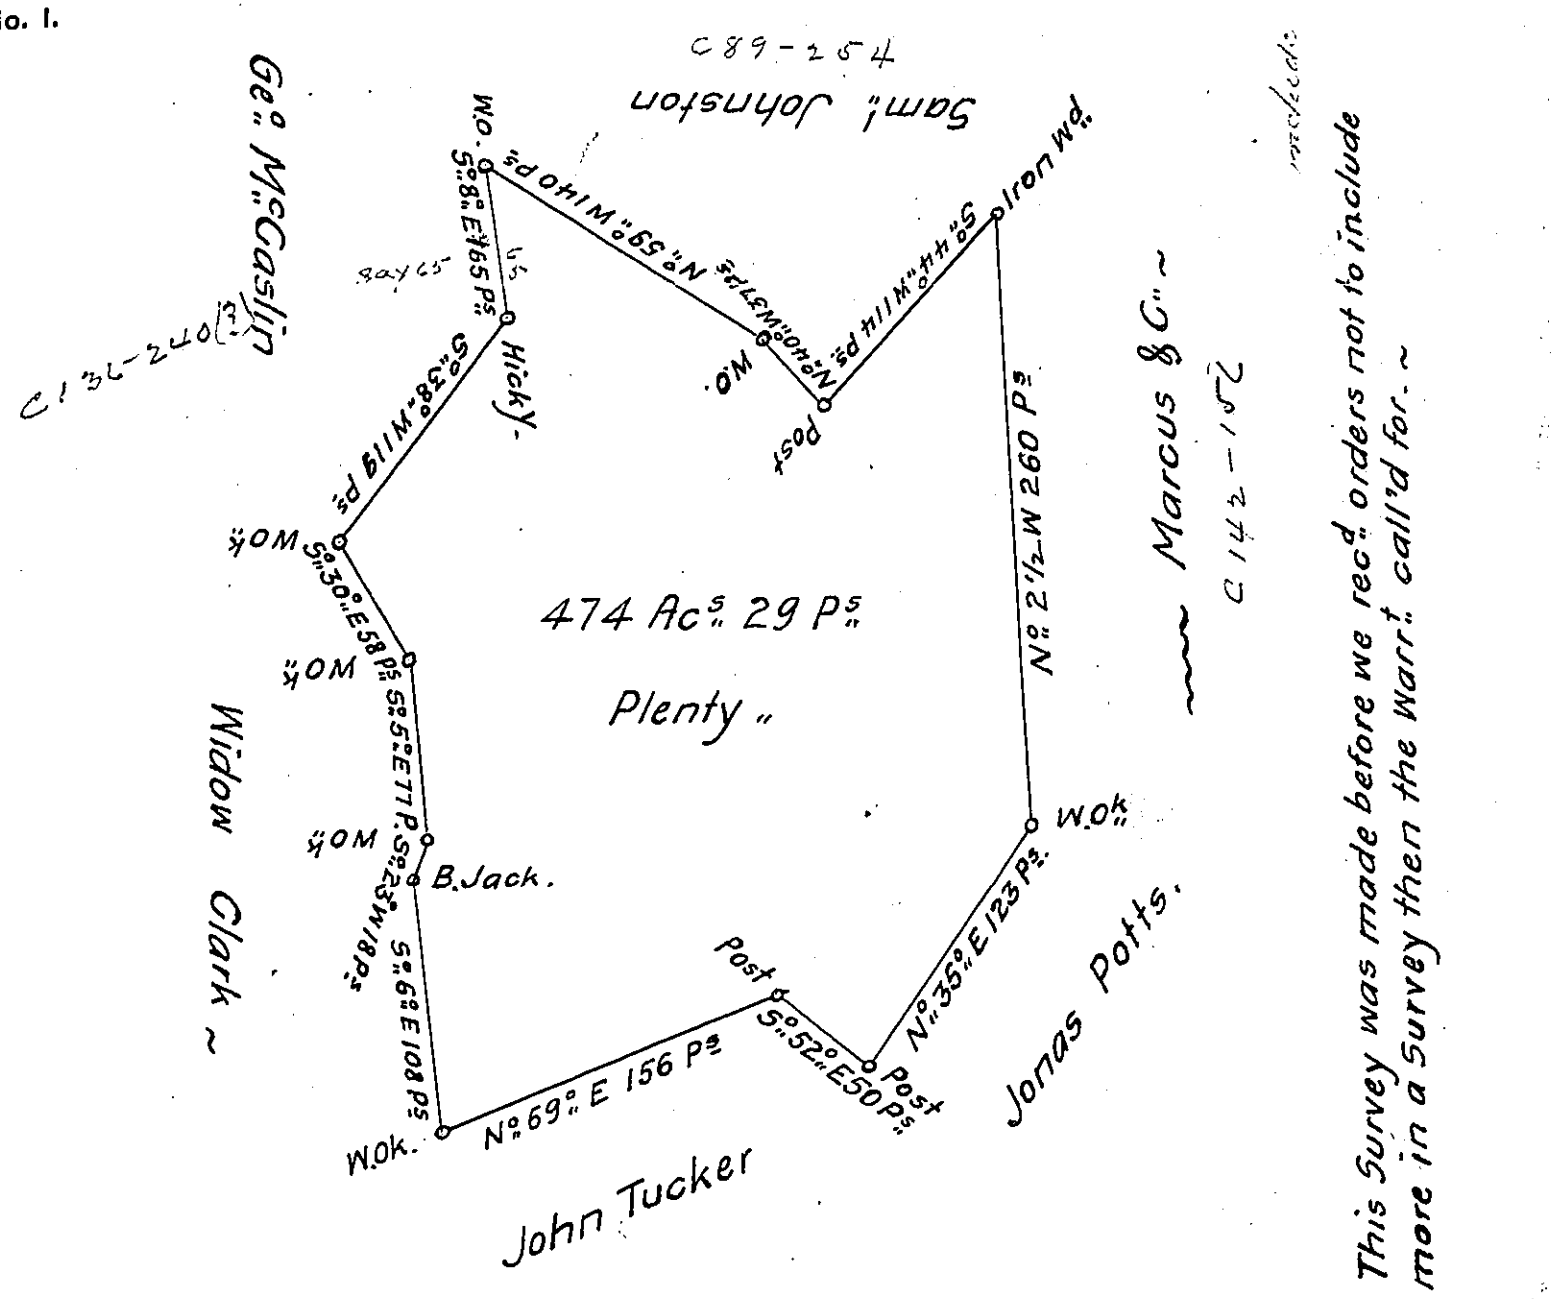

This Survey was made before we rec.d orders not to include more in a Survey then the Warr.t call'd for. ~

A Draught of a Survey called "Plenty situate on the Waters of Kings Ck. in Washington County containg 474 Acs. 29 Ps. and ye. usual Allowce. for Highways executed Novr. ye. 10th 1787 in Pursuance of a Warrant granted to Jno. Mackey for 400 Acs. dated Apl. ye. 30th 1787

Presley Nevill
Matthw. Ritchie } Dsr.

Danl. Brodhead Esqr. S. Genl.

IN TESTIMONY that the above is a copy of the original remaining on file in the Department of Internal Affairs of Pennsylvania, made conformably to an Act of Assembly approved the 16th day of February, 1833, I have hereunto set my Hand and caused the Seal of said Department to be affixed at Harrisburg, this fourteenth day of November 1905.

Isaac B. Brown

Secretary of Internal Affairs.