FORM No. 1.

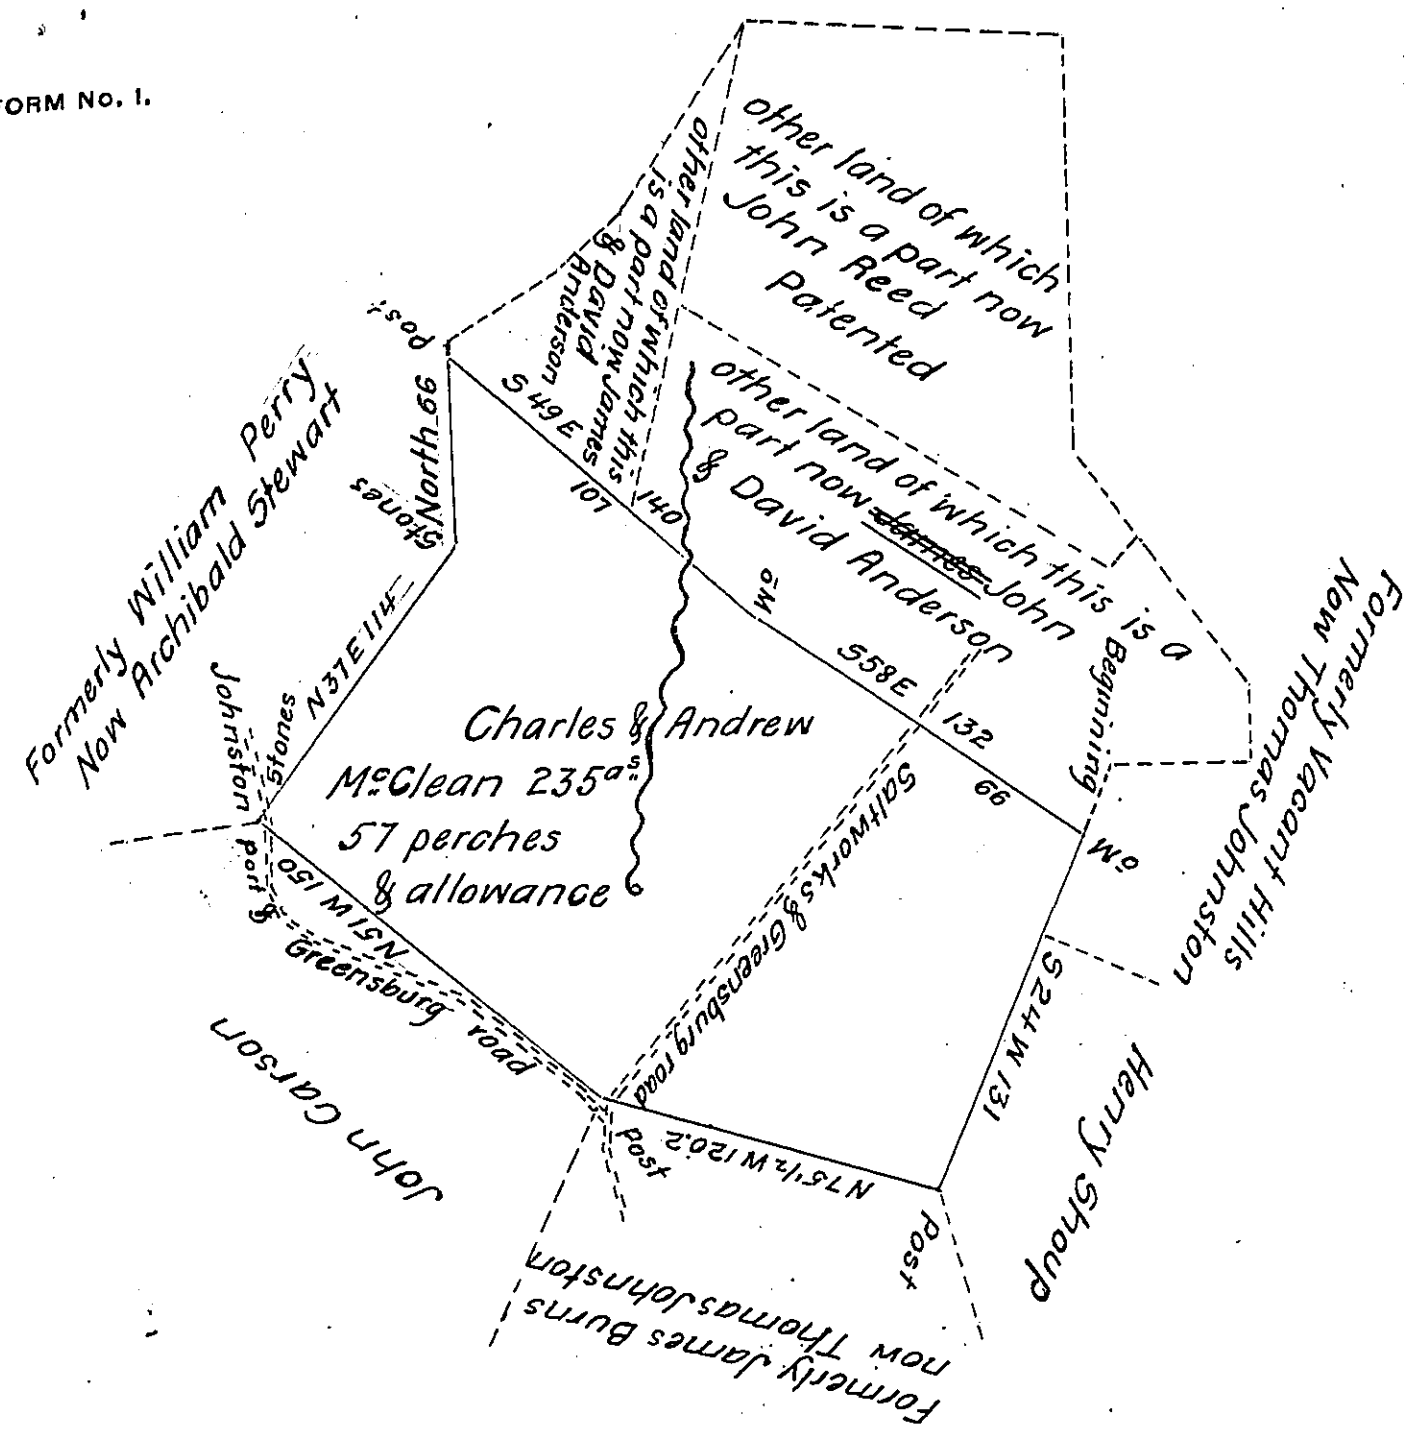

A draught of part of a tract of land which was Surveyed for Charles & Andrew McClean in pursuance of a Warrant dated March 16th 1786 Containing two hundred and thirty five acres fifty seven perches and the allowance proportioned at Six per Cent for roads &c Situate in Derry township in the County of Westmoreland. Surveyed March 15th 1828

S. L. Carpenter DS

Gabriel Hiester Esqr.
Surveyor General of Pennd

IN TESTIMONY that the above is a copy of the original remaining on file in the Department of Internal Affairs of Pennsylvania, made conformably to an Act of Assembly approved the 16th day of February, 1833, I have hereunto set my Hand and caused the Seal of said Department to be affixed at Harrisburg, this nineteenth *day of* February *1906*

Isaac B. Brown
Secretary of Internal Affairs.