FORM No. I.

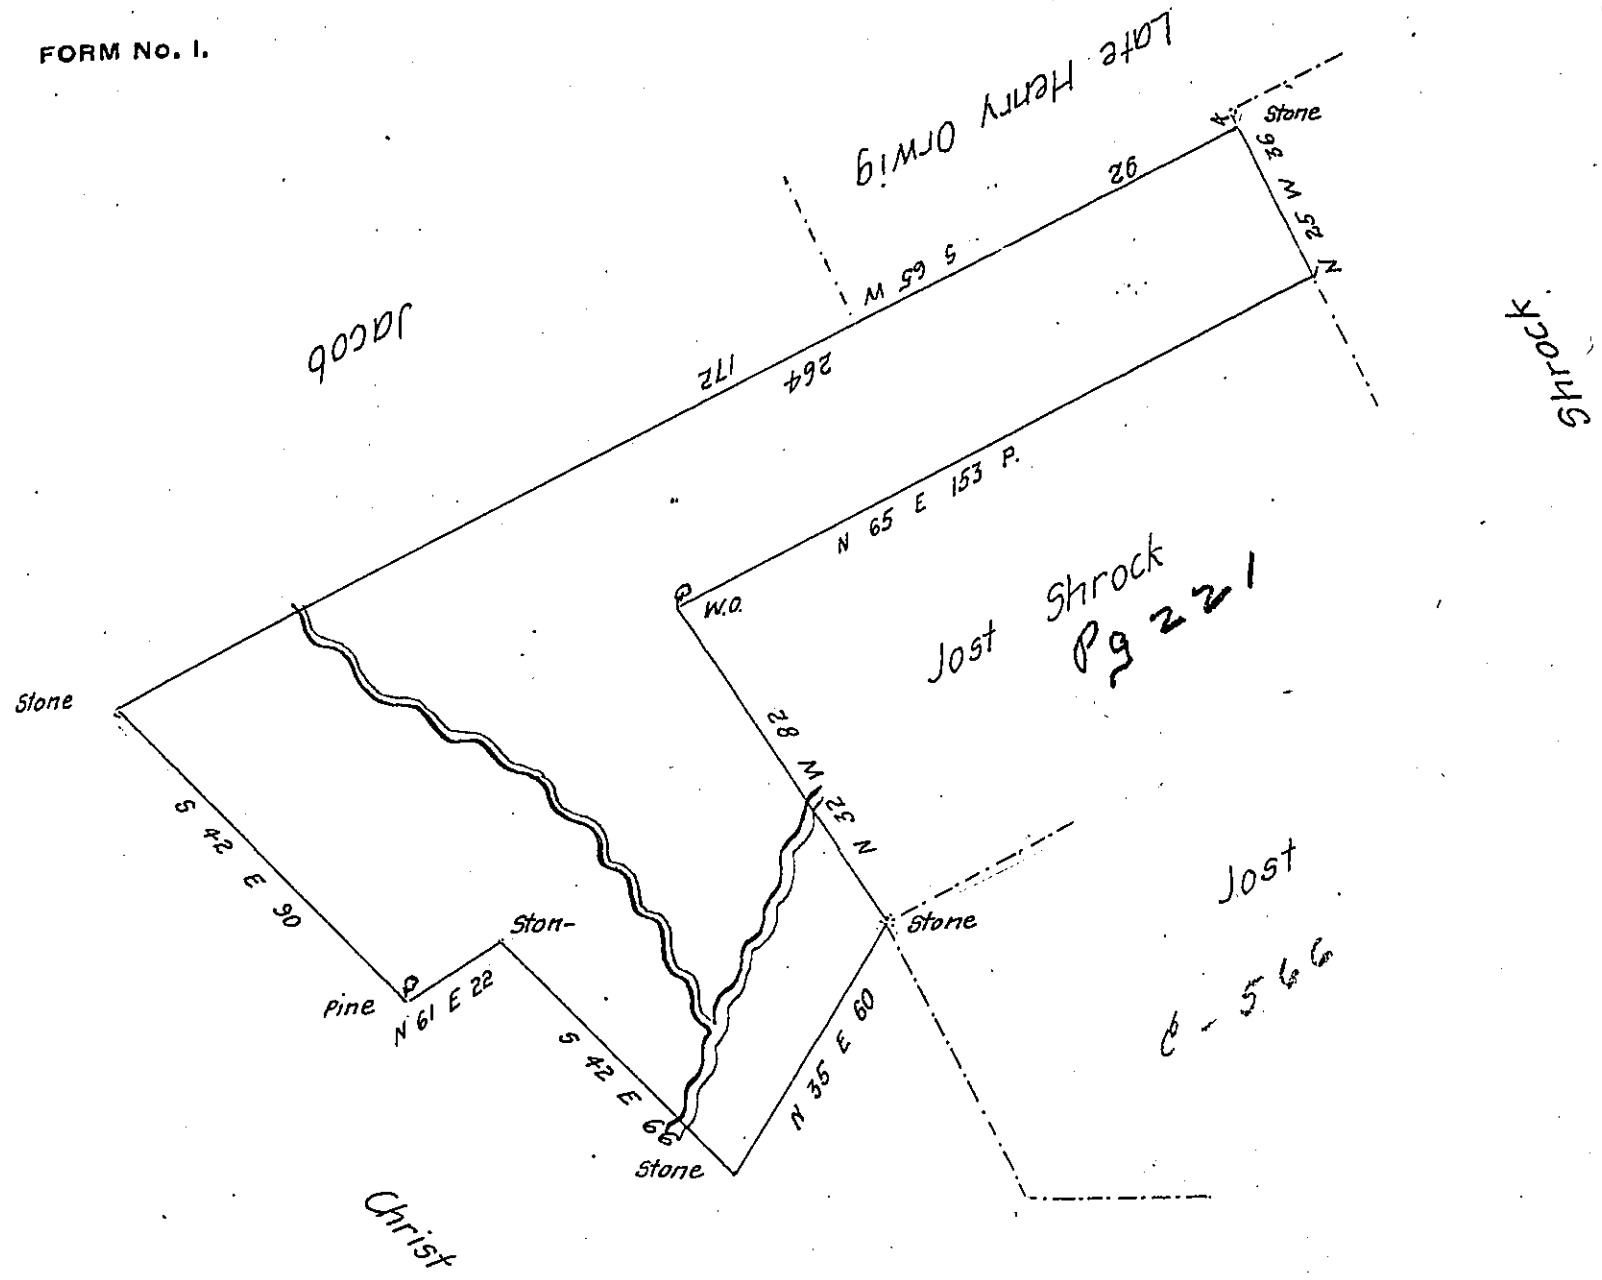

By Virtue of a Warrant dated the Twenty Eighth day of March 1775 and Survey^d the 5-day of Nove^r 1787 for Peter Karshner the above discribed Tract of land Situate in Brunswick township Berks County Containing one hundred acres and 35 perches and the allowance of 6 P. Cent.

Henry Vanderslice —

To Daniel Brodhead Esqr

Surveyor General

Now Jost Shrock.

IN TESTIMONY that the above is a copy of the original remaining on file in the Department of Internal Affairs of Pennsylvania, made conformably to an Act of Assembly approved the 16th day of February, 1833, I have hereunto set my Hand and caused the Seal of said Department to be affixed at Harrisburg, this thirteenth *day of* March *1906*

Secretary of Internal Affairs.