FORM No. I.

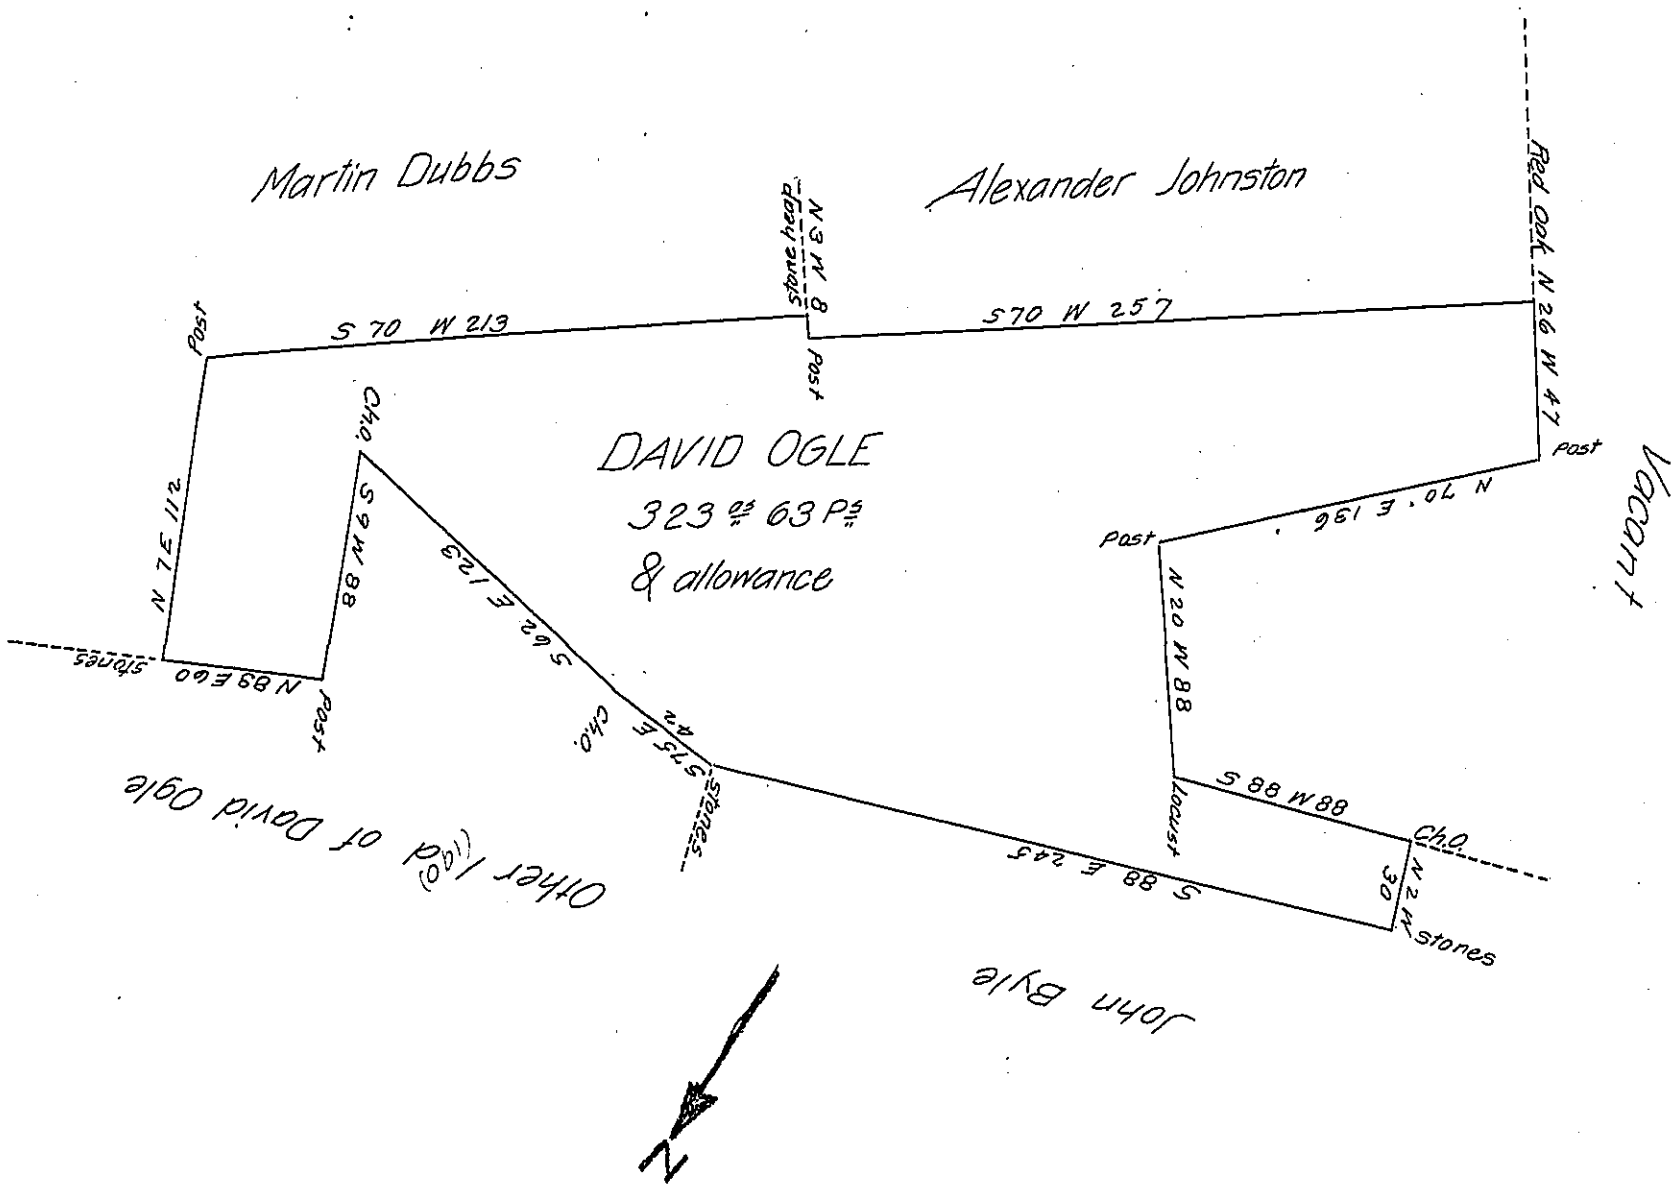

The Draft of a tract of land Situate in Rye Township Cumberland County Containing three hundred twenty three Acres 63 perches & allowance Surveyed the 12th December 1811 In pursuance of a Warrent granted to David Ogle dated the 14th Aug.t 1810. Note, A family was actual resideing on this land when the Survey was made. I Certify the above to be a true Copy of a Draft Remaining filed in the Dep.y Surveyors Office July 24th 1815.

To Rich.d T. Leech Esquire
Surveyor Gen.l of Pennsylvania

Rob.t Clark D.S.

IN TESTIMONY that the above is a copy of the original remaining on file in the Department of Internal Affairs of Pennsylvania, made conformably to an Act of Assembly approved the 16th day of February, 1833, I have hereunto set my Hand and caused the Seal of said Department to be affixed at Harrisburg, this thirteenth *day of* March *1906*

Isaac B. Brown
Secretary of Internal Affairs.