FORM No. I.

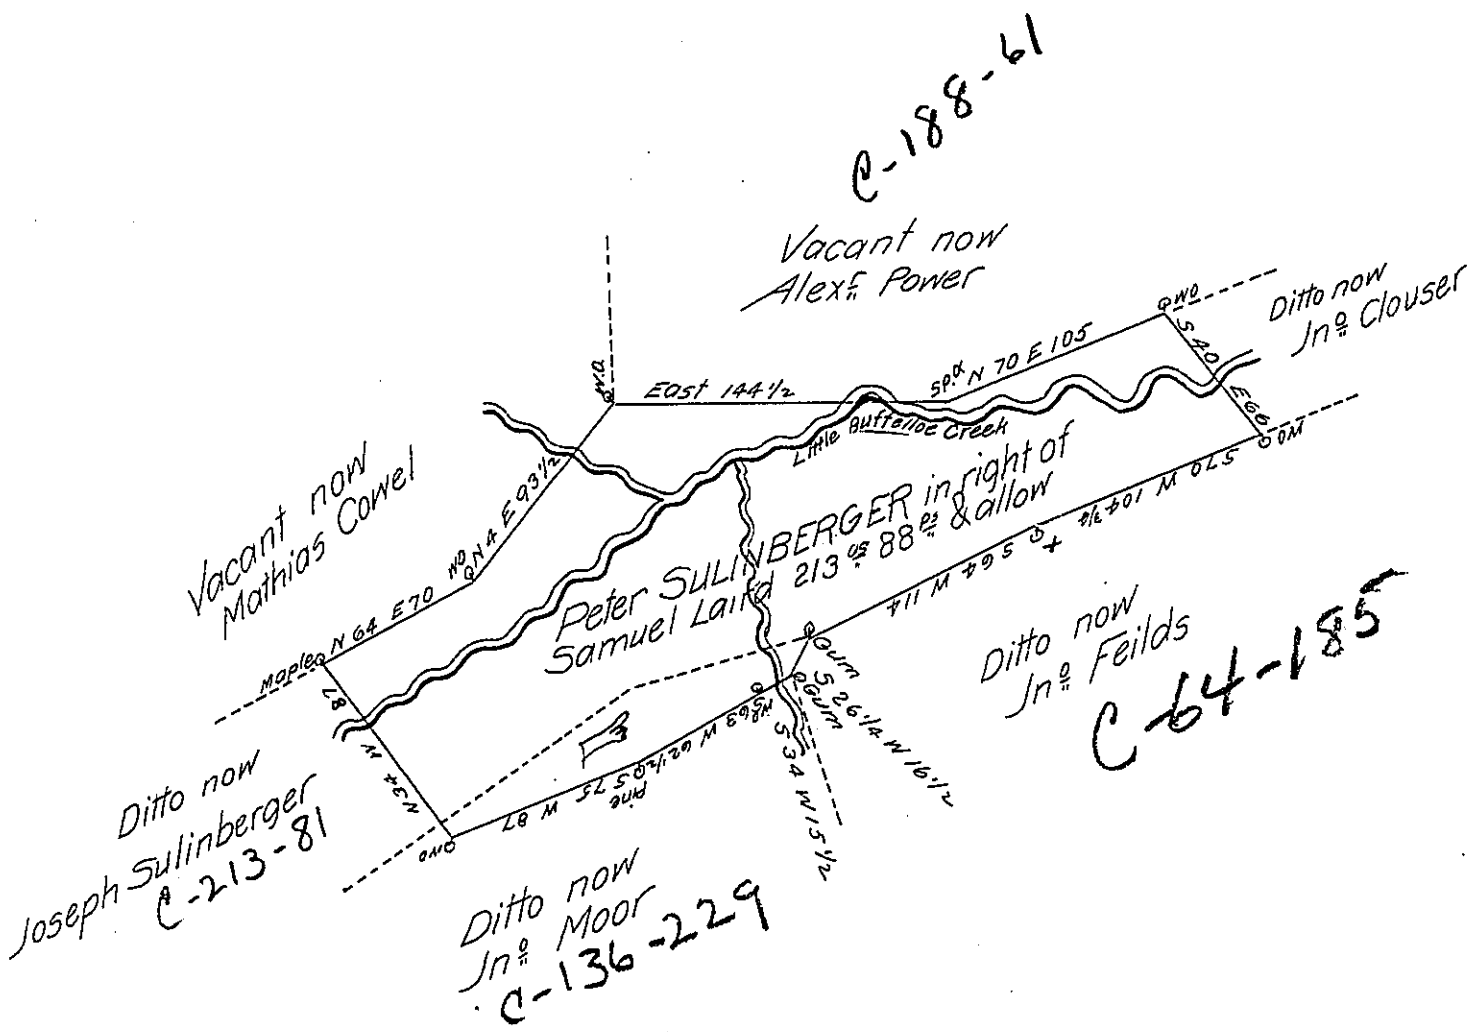

The Draught of a tract of Land Situate in Juniatta Township Cumberland County containing two Hundred & thirteen acres & 88 perches and allowance &c Resurveyd on order granted to Samuel Laird Dated the 20th Sept 1766 No 1306 and on a Special order of the Board of Property granted to Peter Sulinberger Dated the 22nd Decemr 1802 and ~~Executed~~ Surveyed the 27th August 1804

To Saml Cochran Esquire
Surveyor Genl of Pennsylva

Wm Ramsey D.S.

NB The part thus marked ☞ is the part added

Wm Ramsey D.S.

IN TESTIMONY that the above is a copy of the original remaining on file in the Department of Internal Affairs of Pennsylvania, made conformably to an Act of Assembly approved the 16th day of February, 1833, I have hereunto set my Hand and caused the Seal of said Department to be affixed at Harrisburg, this twelfth *day of* April *1906*

Isaac B. Brown
Secretary of Internal Affairs.