FORM NO. 1.

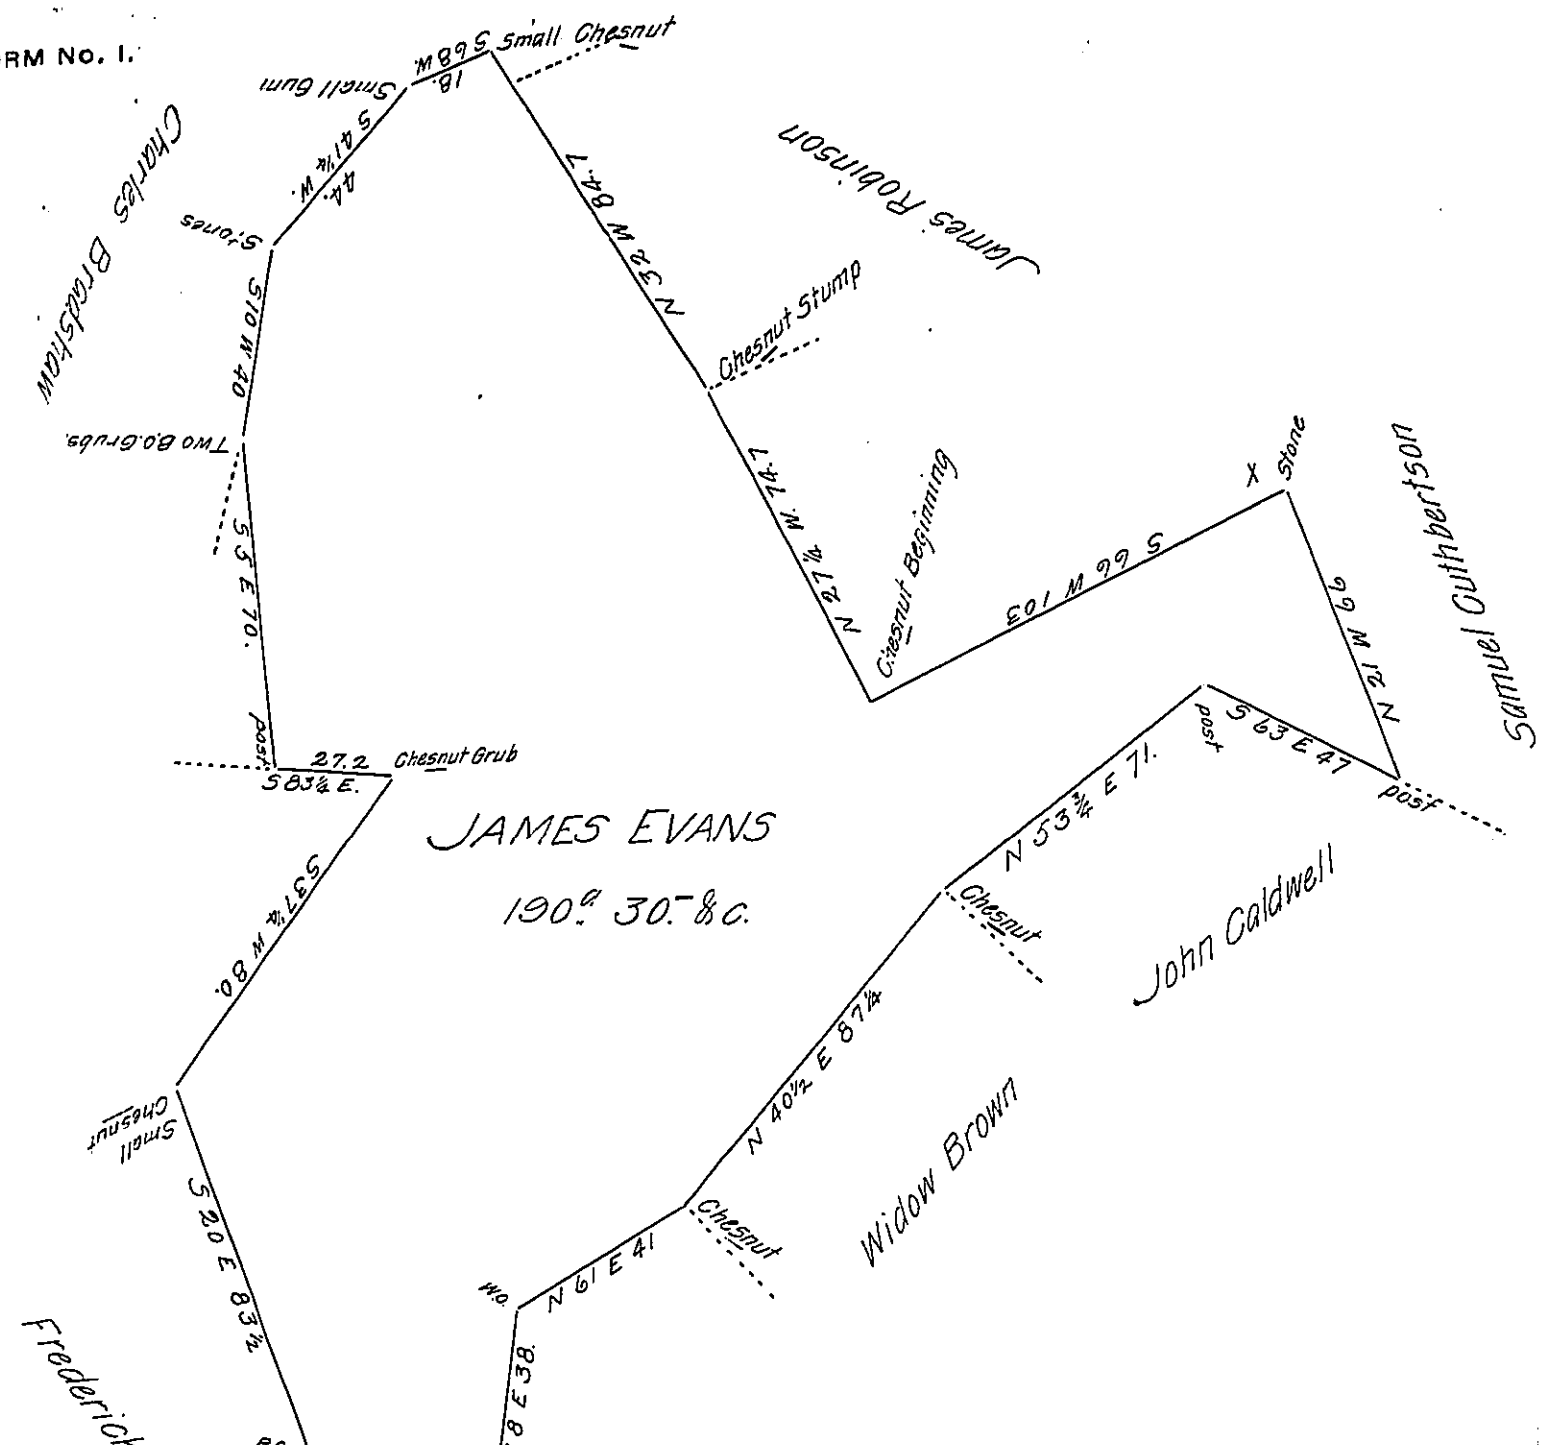

A Draught of a Tract of Land Situate in Chanceford Township in the County of York Surveyed by the lines formerly run, the 13th. April 1796 In pursuance of An Application to James Evans dated the 2d July 1767 and Numbered 4111. Contain. 9 one Hundred and Ninety Acres and Thirty perches and the Usual Allowance of Six Acres P. Cent for Roads.

John Forsyth D. S.

To Daniel Brodhead Esq.r
Surveyor General

IN TESTIMONY that the above is a copy of the original remaining on file in the Department of Internal Affairs of Pennsylvania, made conformably to an Act of Assembly approved the 16th day of February, 1833, I have hereunto set my Hand and caused the Seal of said Department to be affixed at Harrisburg, this twenty fifth day of June 1906.

Secretary of Internal Affairs.