FORM No. I.

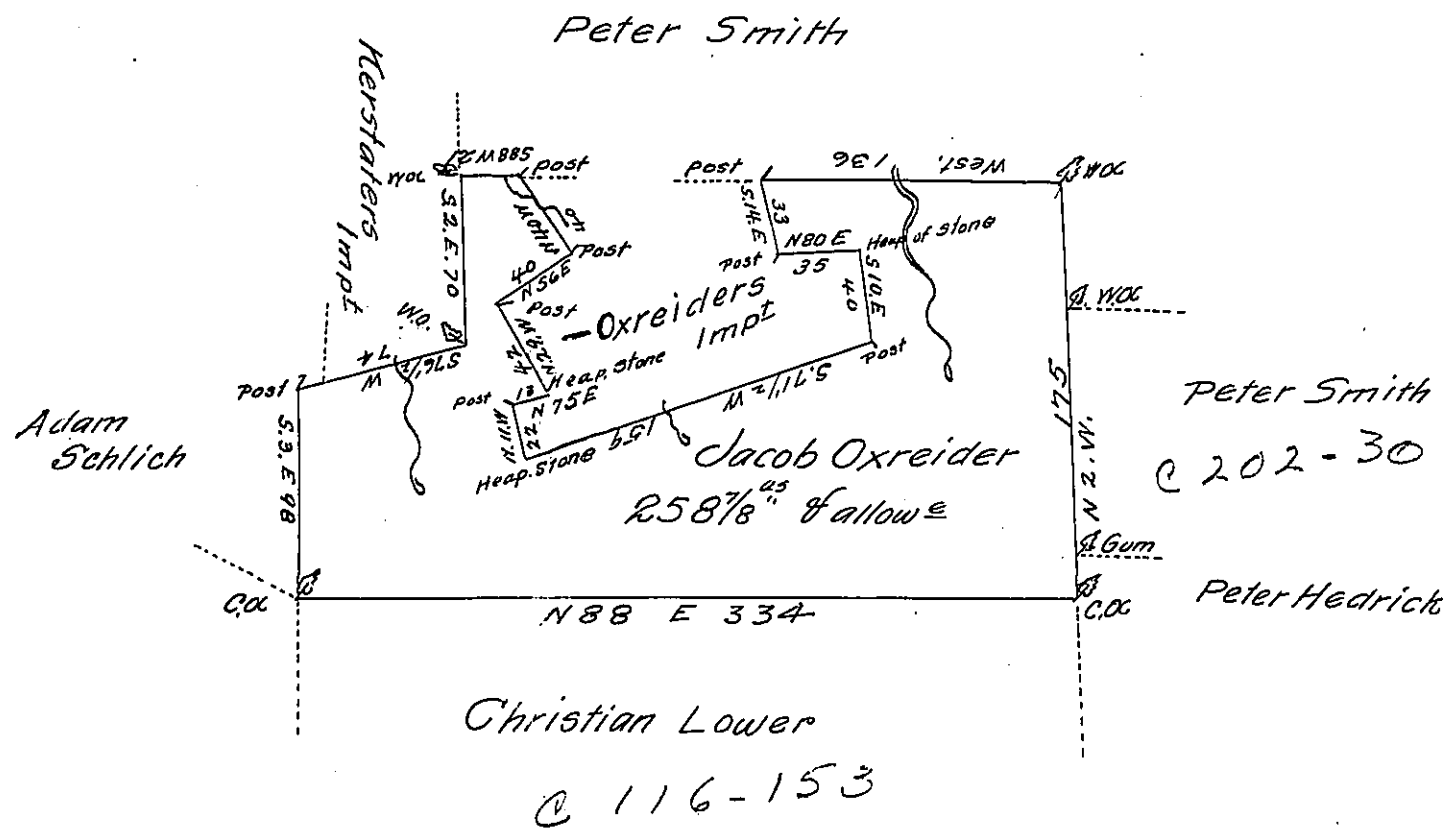

Draft of a tract of land called——situate on the waters of Swaba Creek in Mahanoy Township joining land surveyed for Christian Lower and others in the County of Northumberland Containing Two hundred and fifty eight acres 7/8 & allowance of six p Cent for roads &c. Surveyed the 24th day of October 1792 for Jacob Oxreider in pursuance of a Warrant dated the 3d day of Octr 1792

by Wm Gray D.S.

Daniel Brodhead Esqr
Surv. Genl

IN TESTIMONY that the above is a copy of the original remaining on file in the Department of Internal Affairs of Pennsylvania, made conformably to an Act of Assembly approved the 16th day of February, 1833, I have hereunto set my Hand and caused the Seal of said Department to be affixed at Harrisburg, this eleventh *day of* April *1906*

Isaac B. Brown
Secretary of Internal Affairs.