FORM No. I.

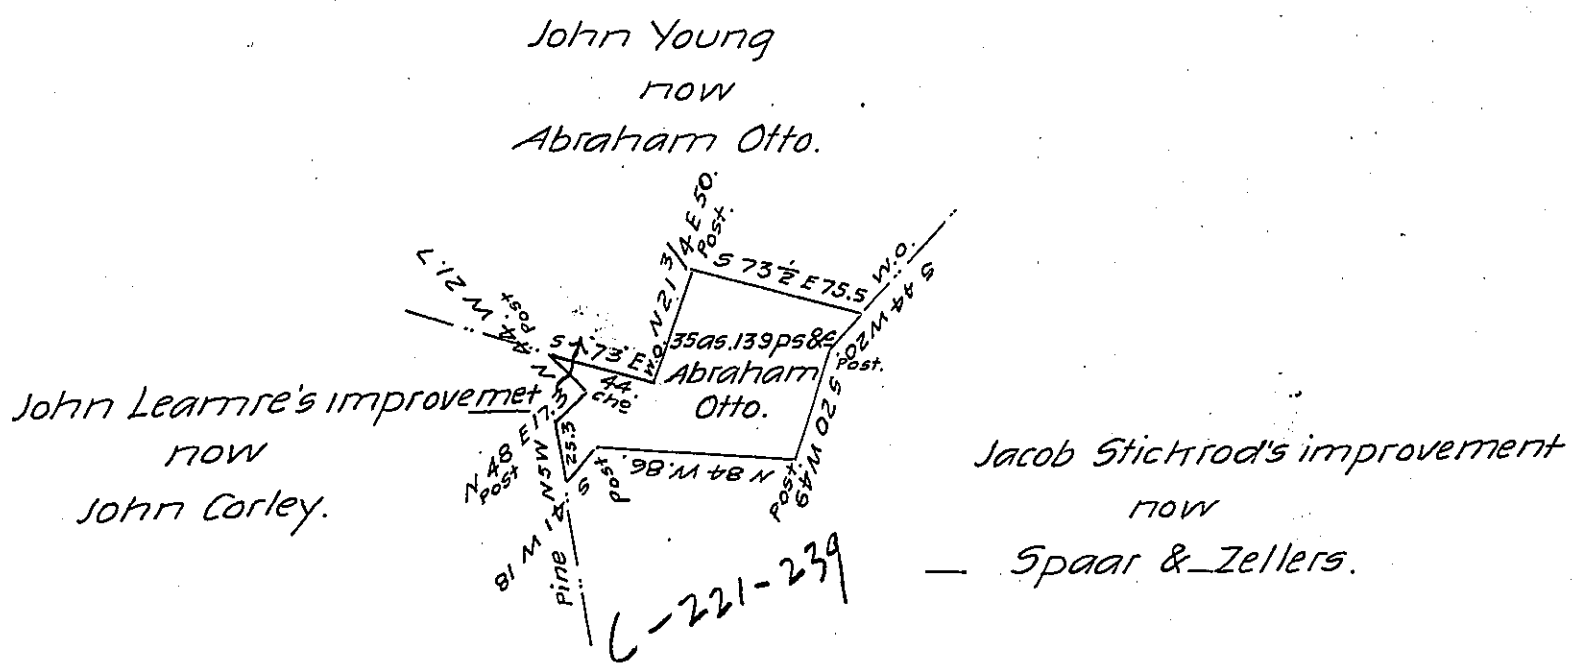

Situate on the North Side of the Dry Ridge — in Harrison Township Bedford county containing thirty five acres one hundred and thirty nine perches and allowance of Six pr Cent for Roads &c. Surveyed the 15th October 1841, And reexamined upon the ground the 7th November 1844 on Warrant dated the 18th October 1841 granted to the said Abraham Otto for 35 acres

Michael Reed D.S.

To Jacob Sallade Esqr S.G.

IN TESTIMONY that the above is a copy of the original remaining on file in the Department of Internal Affairs of Pennsylvania, made conformably to an Act of Assembly approved the 16th day of February, 1833, I have hereunto set my Hand and caused the Seal of said Department to be affixed at Harrisburg, this thirteenth *day of* June *1906.*

Isaac B. Brown

Secretary of Internal Affairs.