FORM No. I.

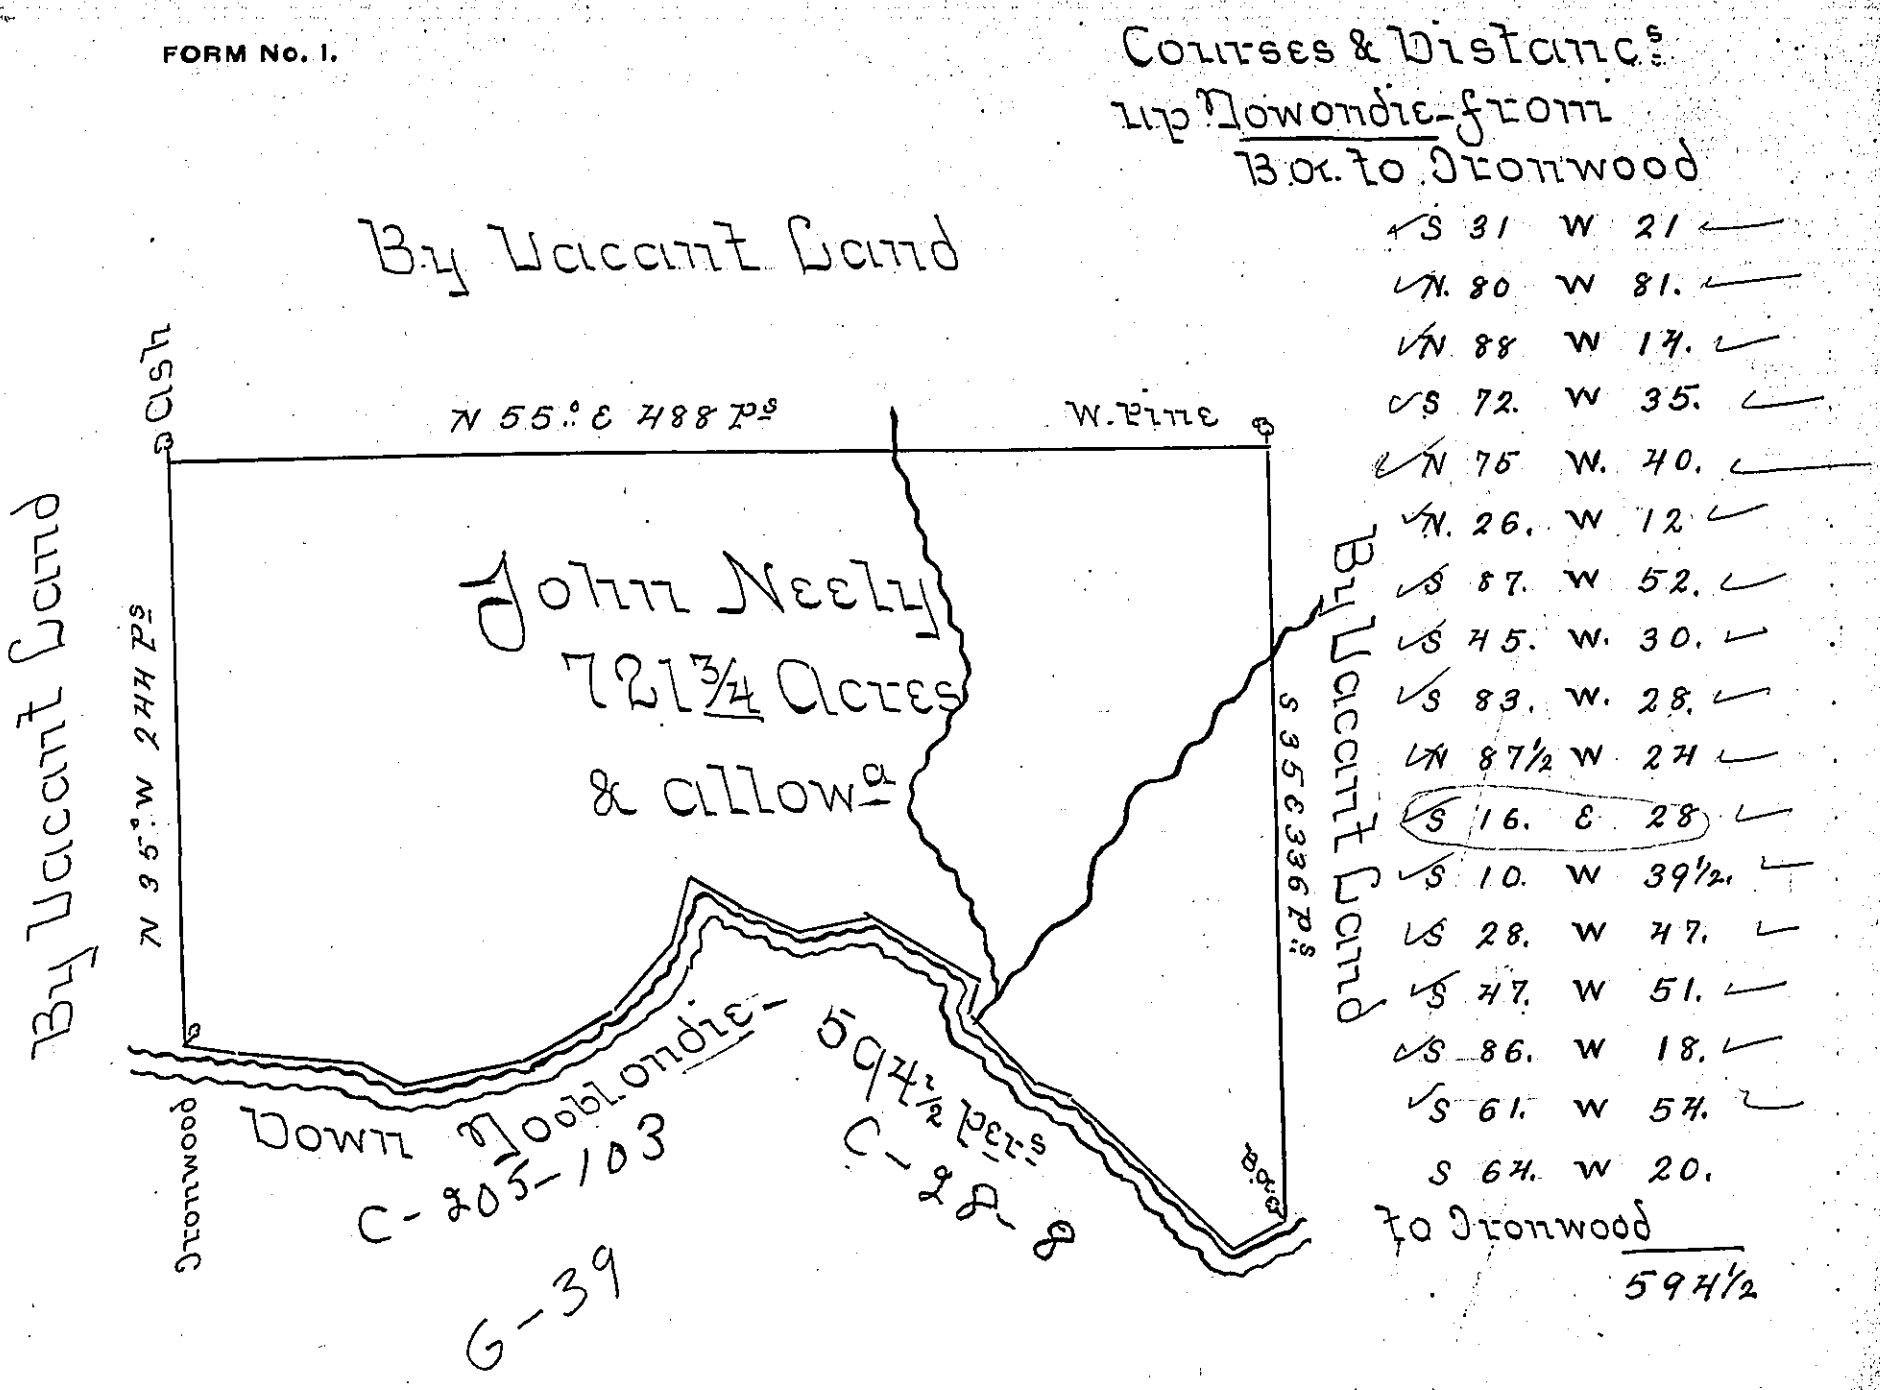

The Draught of a Tract of Land Called _____ Situate on the North side of Nowondie in District No. 15 in Northumberland County. Containing Seven hundred twenty one Acres one hundred twenty six Perches with usual Allowance for Roads. Surveyd 14th Day of July Anno Dom 1785 in Pursuance of the Warrant No. 400 Dated at Philad^a 17th Day of May, Anno Dom 1785 to John Neely

P. Wm Maclay DS

To John Lukens Esq. of Pennsylvania

IN TESTIMONY that the above is a copy of the original remaining on file in the Department of Internal Affairs of Pennsylvania, made conformably to an Act of Assembly approved the 16th day of February, 1833, I have hereunto set my Hand and caused the Seal of said Department to be affixed at Harrisburg, this Sixteenth *day of* March *1906.*

Isaac B. Brown

Secretary of Internal Affairs.