FORM No. I.

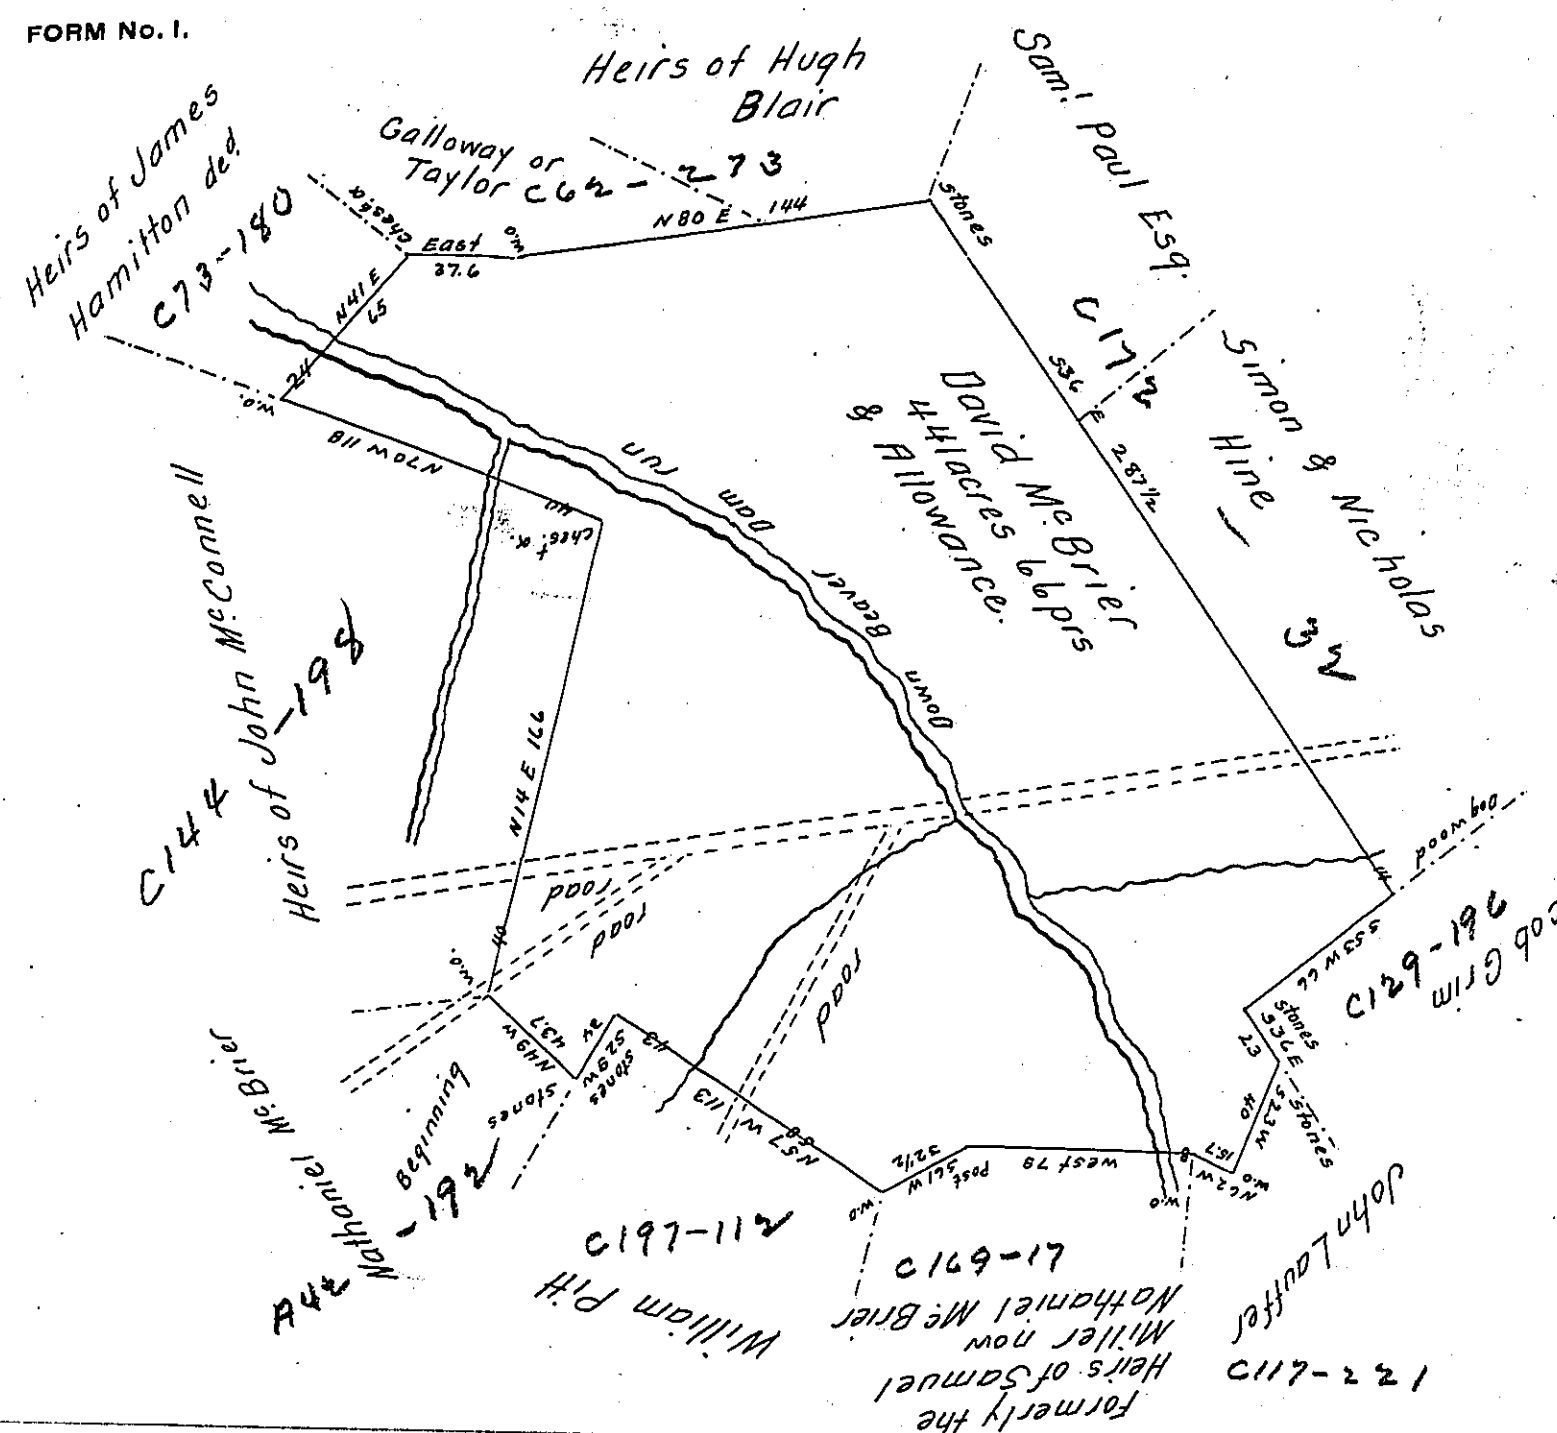

In pursuance of a Warrant granted to David McBrier dated December 6th 1803. Surveyed on the 11th day of November 1828 The above described tract of land containing four hundred and forty one acres Sixty six perches and the allowance proportioned at six per Cent for Roads &c. Situate on Beaver dam run in Washington township in the County of Westmoreland.

Jacob Spangler
~~Gabriel Hiester~~ Esq.
Surveyor General of Pa. } S.L. Carpenter D.S.

I believe the above survey to be Correct C. Fullwood D.S.

IN TESTIMONY that the above is a copy of the original remaining on file in the Department of Internal Affairs of Pennsylvania, made conformably to an Act of Assembly approved the 16th day of February, 1833, I have hereunto set my Hand and caused the Seal of said Department to be affixed at Harrisburg, this seventh day of May 1906.

Secretary of Internal Affairs.