FORM No. I.

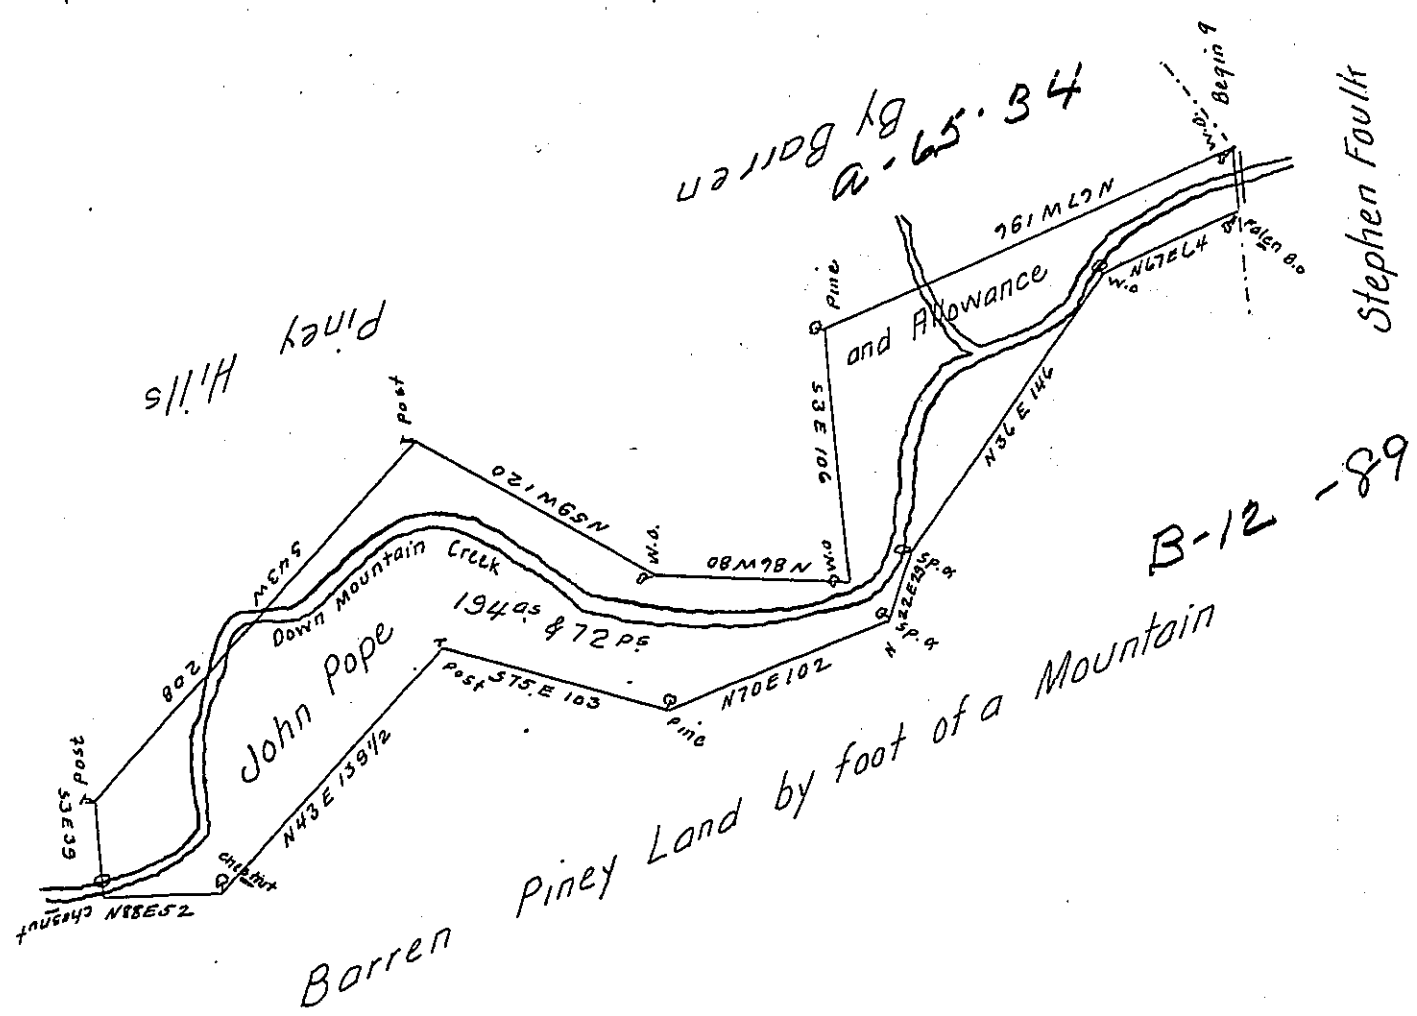

The Draught of a Tract of Land Situate in West Pennsborrow Township Cumberland County Containing One Hundred and Ninty four Acres and 72 Perches Road Allowance of Six p Cent for Roads &ca. Surveyed the 17th Day of August 1785 in Pursuance of the Honourable the Proprietaries Warrant Granted to John Pope bearing Date the 22nd Day of July A.D. 1762.

To John Lukens Esqr. Surveyor General } p. Saml. Lyon D.S.

IN TESTIMONY that the above is a copy of the original remaining on file in the Department of Internal Affairs of Pennsylvania, made conformably to an Act of Assembly approved the 16th day of February, 1833, I have hereunto set my Hand and caused the Seal of said Department to be affixed at Harrisburg, this ninth day of May 1906.

Isaac B. Brown

Secretary of Internal Affairs.