FORM No. 1.

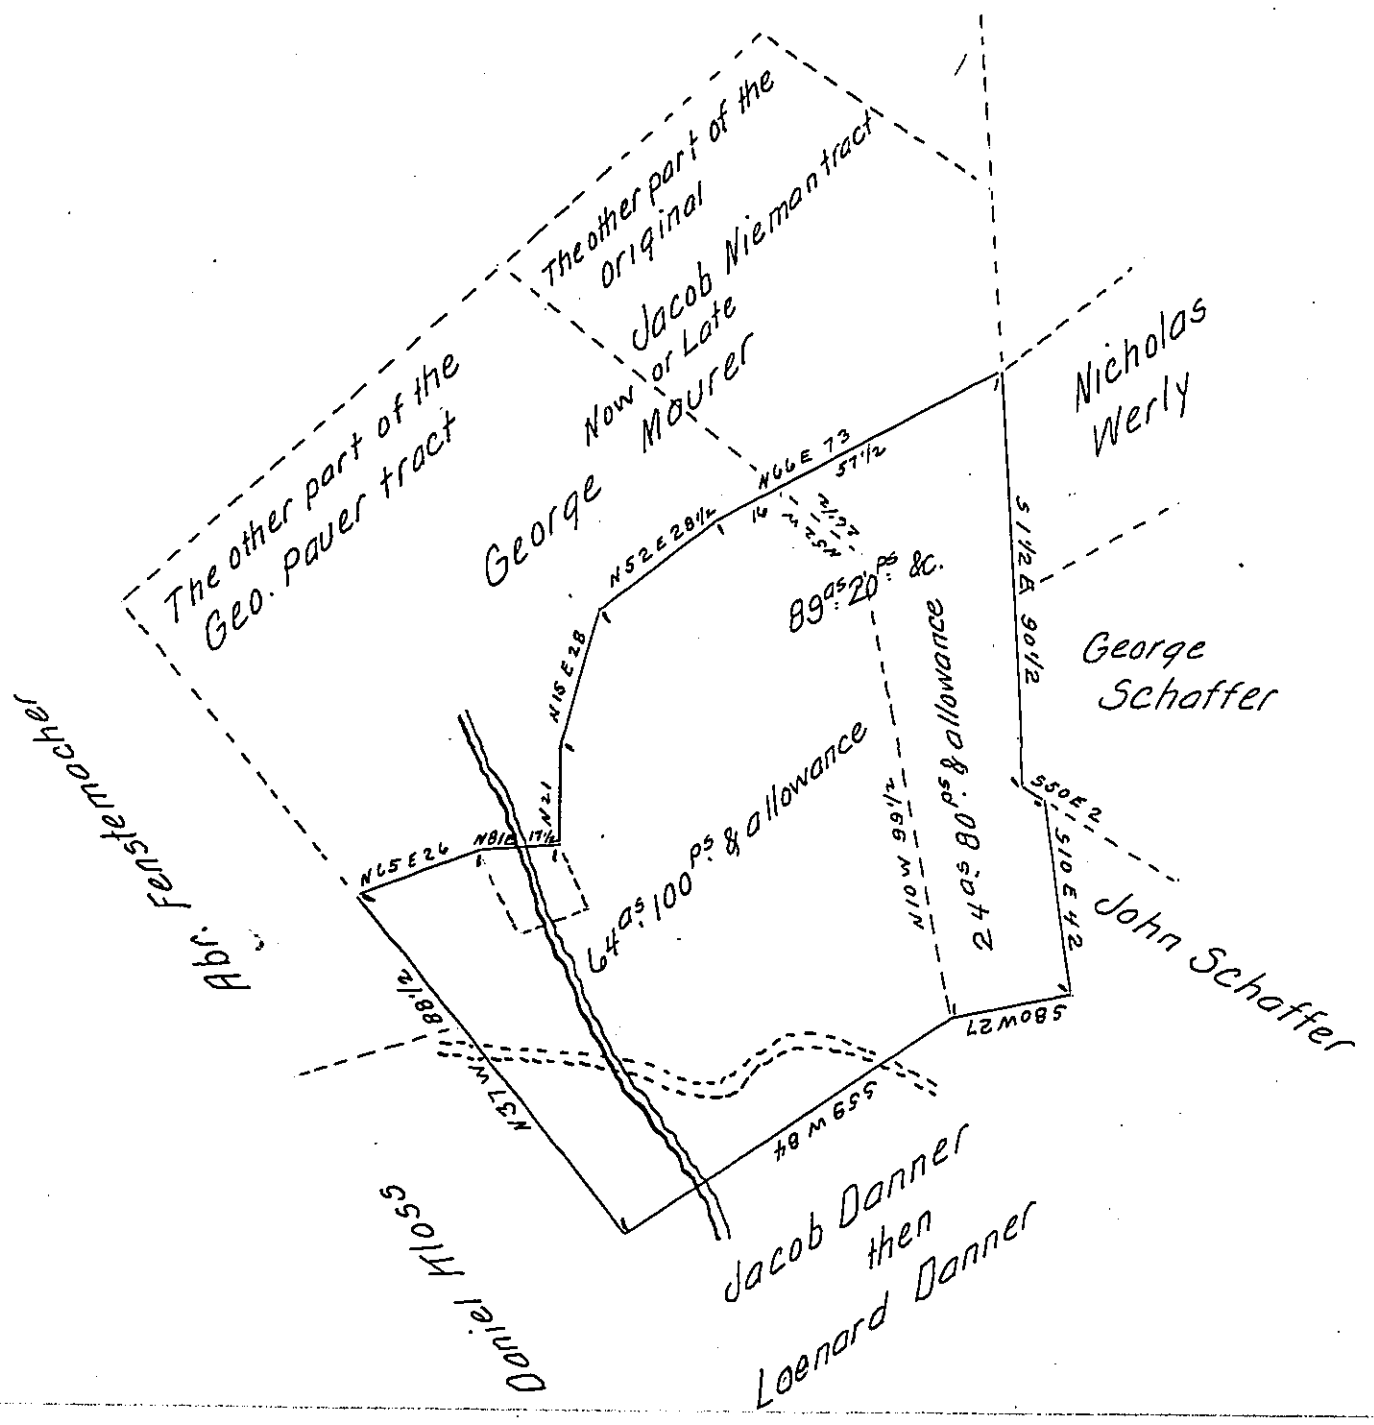

Draft of a tract of land situate in Weisenberg township, Lehigh County. Containing 89 as 20 ps and allowance of six per ct &c. Returned as the property of Abraham Werly. 64 as 100 ps and allowance being a part of 116 3/4 as and allowance surveyed by Warrant dated June 5th 1751. to Geo. Pauer. – and 24 as 80 ps & allowance being part of 60 1/2 as & Allowance originally surveyed by Application No 2162. dated Dec. 1st 1766 to Jacob Neiman.

To R. B. Beath Esq.
Surveyor General

Geo. Blonk C.S.

IN TESTIMONY that the above is a copy of the original remaining on file in the Department of Internal Affairs of Pennsylvania, made conformably to an Act of Assembly approved the 16th day of February, 1833, I have hereunto set my Hand and caused the Seal of said Department to be affixed at Harrisburg, this thirteenth *day of* June *1906.*

Isaac B. Brown
Secretary of Internal Affairs.