FORM No. I.

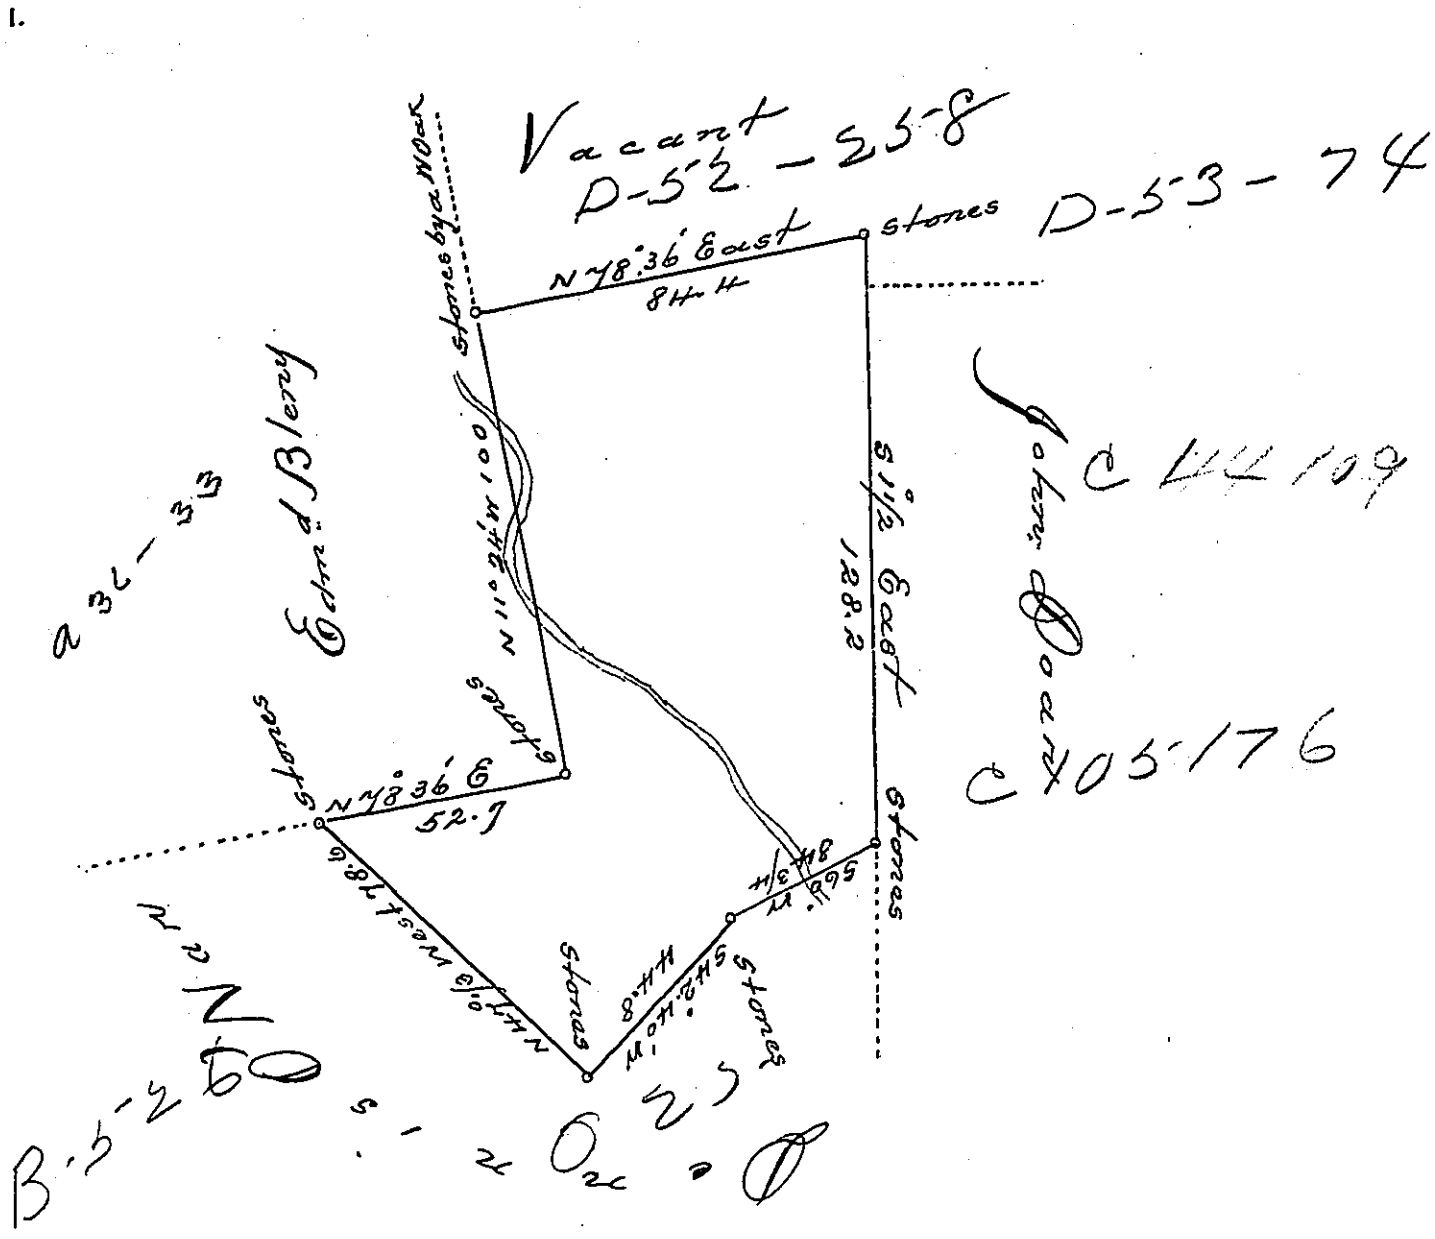

A Draught of 170 acres & 110 perches of Land & allow.ce Sit.d Situate near the Haycock on a branch of Tohiccon in Bucks County Survey'd to Christopher Bower and Henry Crout Assignee to s.d Bower of one moiety Hereof the 21.st day of the 10. mon. 1756 (N.S.) pursuant to a Warrant of the 13.th of the 10 mon. 1749 (N.S.)

By Jn.o Watson jun.r

Warrant in the name of Christopher Moyer.

IN TESTIMONY that the above is a copy of the original remaining on file in the Department of Internal Affairs of Pennsylvania, made conformably to an Act of Assembly approved the 16th day of February, 1833, I have hereunto set my Hand and caused the Seal of said Department to be affixed at Harrisburg, this twenty-second *day of* October *1905.*

Secretary of Internal Affairs.