FORM No. 1.

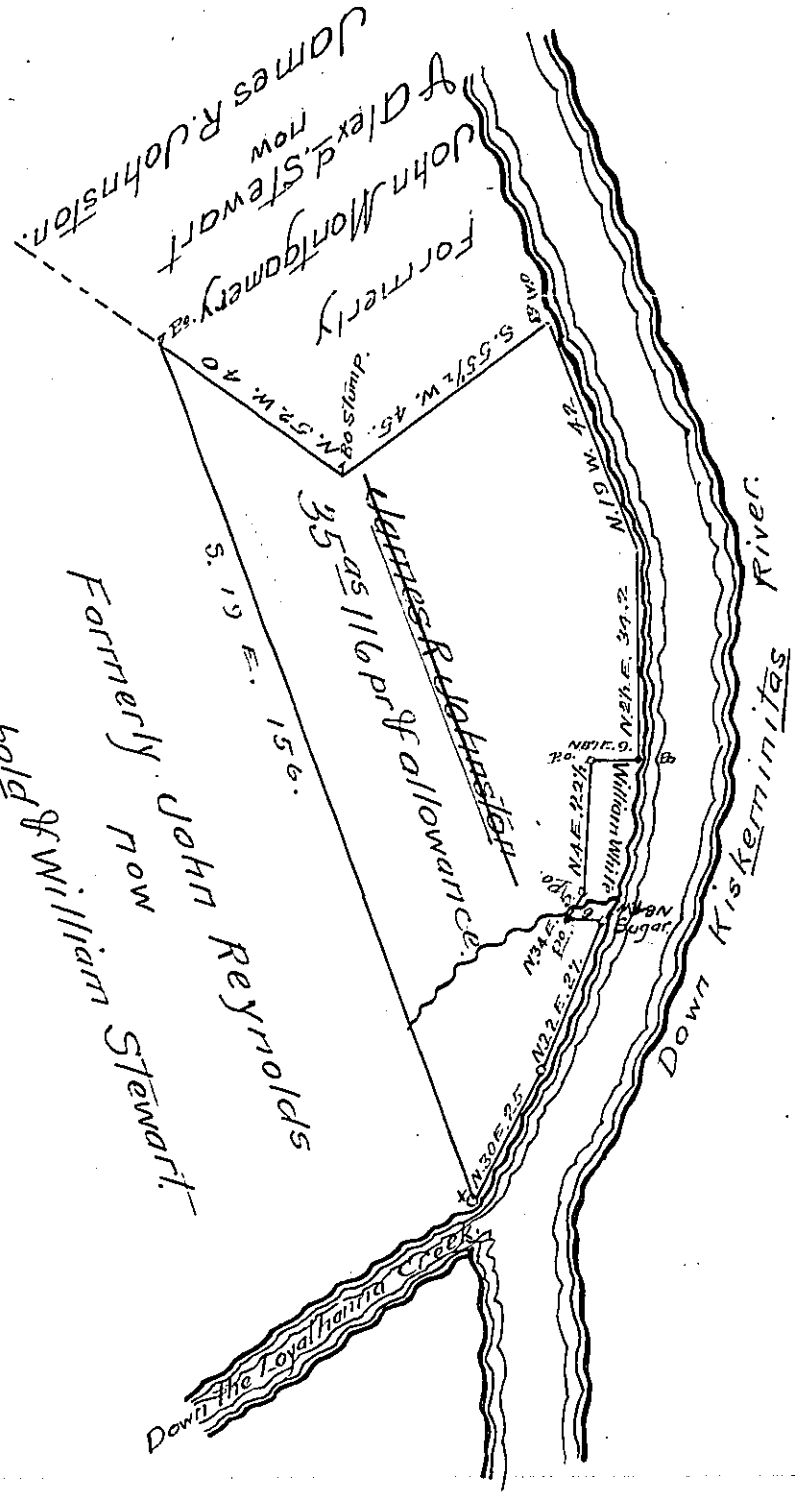

January 25th 1849.

Surveyed the above described tract of Land for James R. Johnston, Being a part of a Tract of land which was Surveyed 29th. March 1787 in Pursuance of a Warrant granted to Samuel Peery dated 16th March 1786. Situate in Loyalhanna Township formerly in Washington Townp. Westrmoreland County Pennᵃ. Containing Thirty five acres and One hundred and Sixteen perches and the usual allowance &c.

To John Laporte Esq. Surveyor General of Pennᵃ. } George Mechling D.S.

(Note) This Survey contains more land than the original returned, which is owing to errors in the original Survey made &c. One acre thereof you will observe next to the River is Patented to William White — George Mechling D.S.

IN TESTIMONY that the above is a copy of the original remaining on file in the Department of Internal Affairs of Pennsylvania, made conformably to an Act of Assembly approved the 16th day of February, 1833, I have hereunto set my Hand and caused the Seal of said Department to be affixed at Harrisburg, this twelfth *day of* May *1906.*

Isaac B. Brown

Secretary of Internal Affairs.