FORM No. I.

Y. 40.

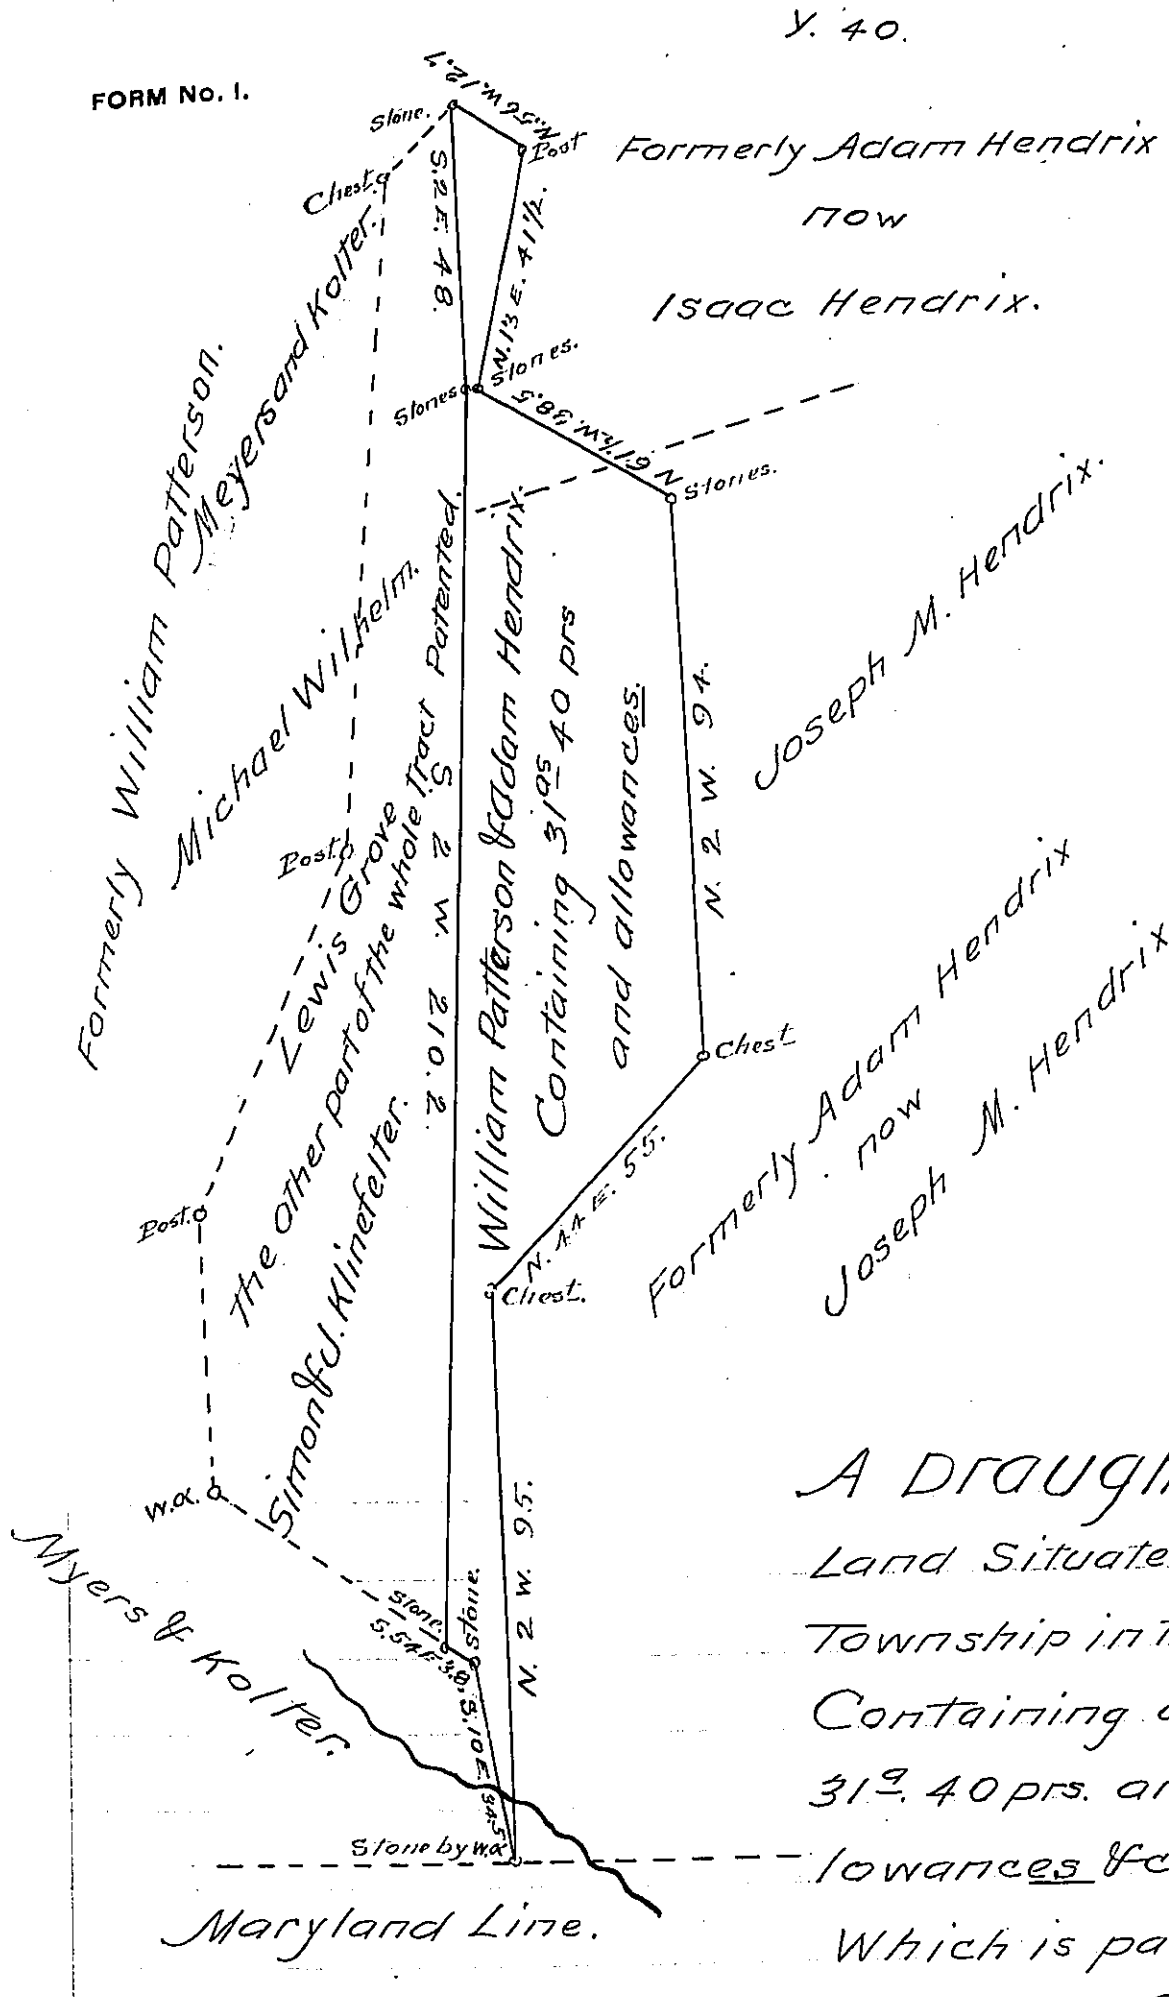

A Draught of a piece of Land Situate in Shrewsbury Township in the County of York Containing as above set forth 31 9. 40 prs. and the usual allowances &c.

Which is part of 62¼ acres.

Originally Surveyed In pursuance of a Warrant for as granted to William Patterson and Adam Hendrix dated the 8th day of June 1786. Surveyed the above on the 19th May 1856 at the request of the said Joseph M. Hendrix and Isaac Hendrix the present owners who desired the same to be returned for Patenting.

Per. John Becker
for C. S. Gerber C.S.

IN TESTIMONY that the above is a copy of the original remaining on file in the Department of Internal Affairs of Pennsylvania, made conformably to an Act of Assembly approved the 16th day of February, 1833, I have hereunto set my Hand and caused the Seal of said Department to be affixed at Harrisburg, this twenty seventh day of June 1906.

Isaac B. Brown
Secretary of Internal Affairs.