FORM No. I.

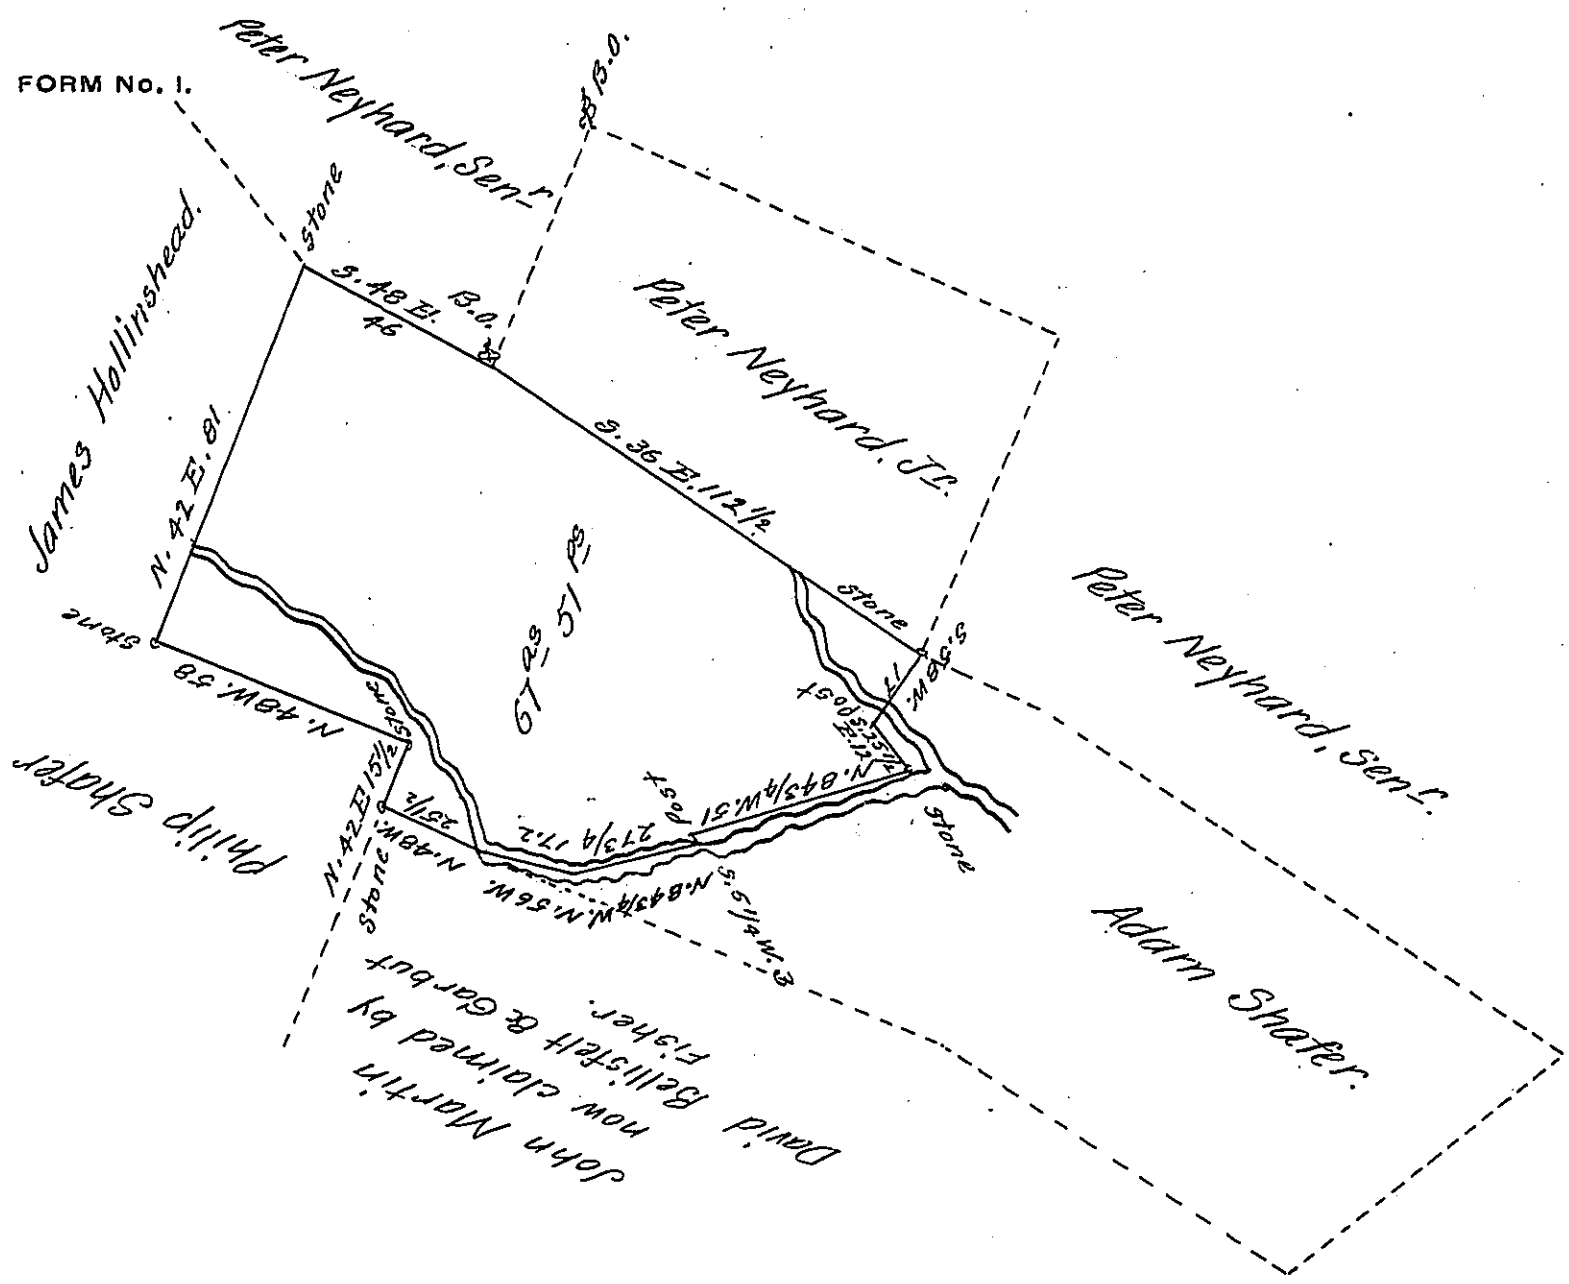

A Draught of a tract of Land situate in Stroud Township in the County of Northampton Containing Sixty seven acres and fifty one perches and the allowance of Six P. Cent &c.ca Surveyed the 1st February 1825 to George Neyhard Junr Executor to the Estate of John Alabach Deceased, being part of a tract of one hundred and eighty acres and a half & allowce originally surveyed by Virtue of an application granted to Edward Williams the 18th September 1765 No 818.

Samls Rees, D.S.

To Gabriel Heister Esqr
Surveyor General.

IN TESTIMONY that the above is a copy of the original remaining on file in the Department of Internal Affairs of Pennsylvania, made conformably to an Act of Assembly approved the 16th day of February, 1833, I have hereunto set my Hand and caused the Seal of said Department to be affixed at Harrisburg, this fifth *day of* May *1906*

Isaac B. Brown
Secretary of Internal Affairs.