FORM No. I.

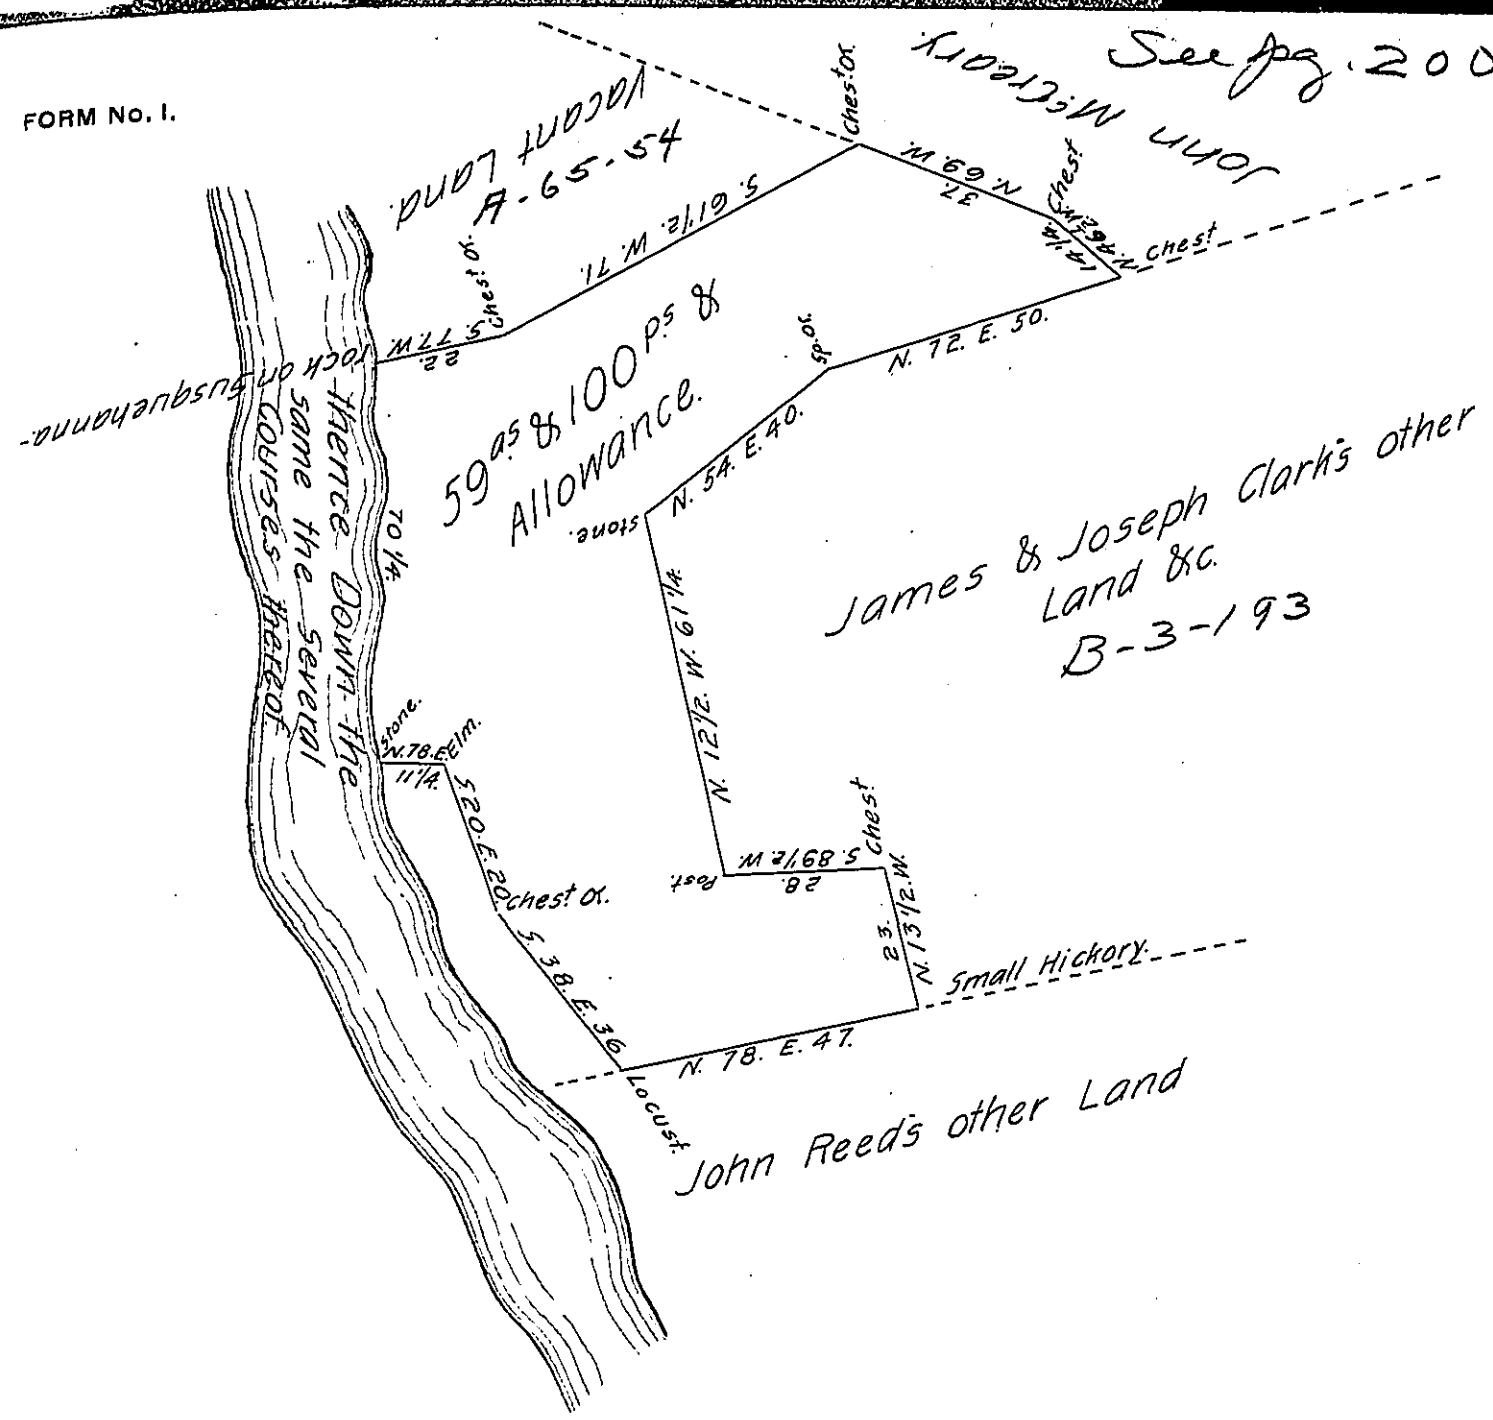

A Draught of a piece or Tract of Land Situate Lying and being in Martick Township, Lancaster County. Containing 59as & 100ps and the Usual allowance of Six pr. Cent for Roads &Cq Surveyed the 25th Day of October A. D. 1808, for Michael Greider and John Bossler in right of John Reed. (It being Part of a Larger Tract Surveyed unto the said John Reed. By Virtue of a Warrant Dated the 26th Day of February, A. D. 1787.-

H. Ream. - -

To S. Cochran, Esqr. S. G.

I Approve of the above Return and to be excepted in the Surveyor Generals Office &c. Augt 24th A. D. 1809.

Jacob Hibshman, D.S.

To Andrew Porter, Esqr. S. G.

IN TESTIMONY that the above is a copy of the original remaining on file in the Department of Internal Affairs of Pennsylvania, made conformably to an Act of Assembly approved the 16th day of February, 1833, I have hereunto set my Hand and caused the Seal of said Department to be affixed at Harrisburg, this fourteenth day of July 1906.

Isaac B. Brown

Secretary of Internal Affairs.