FORM No. I.

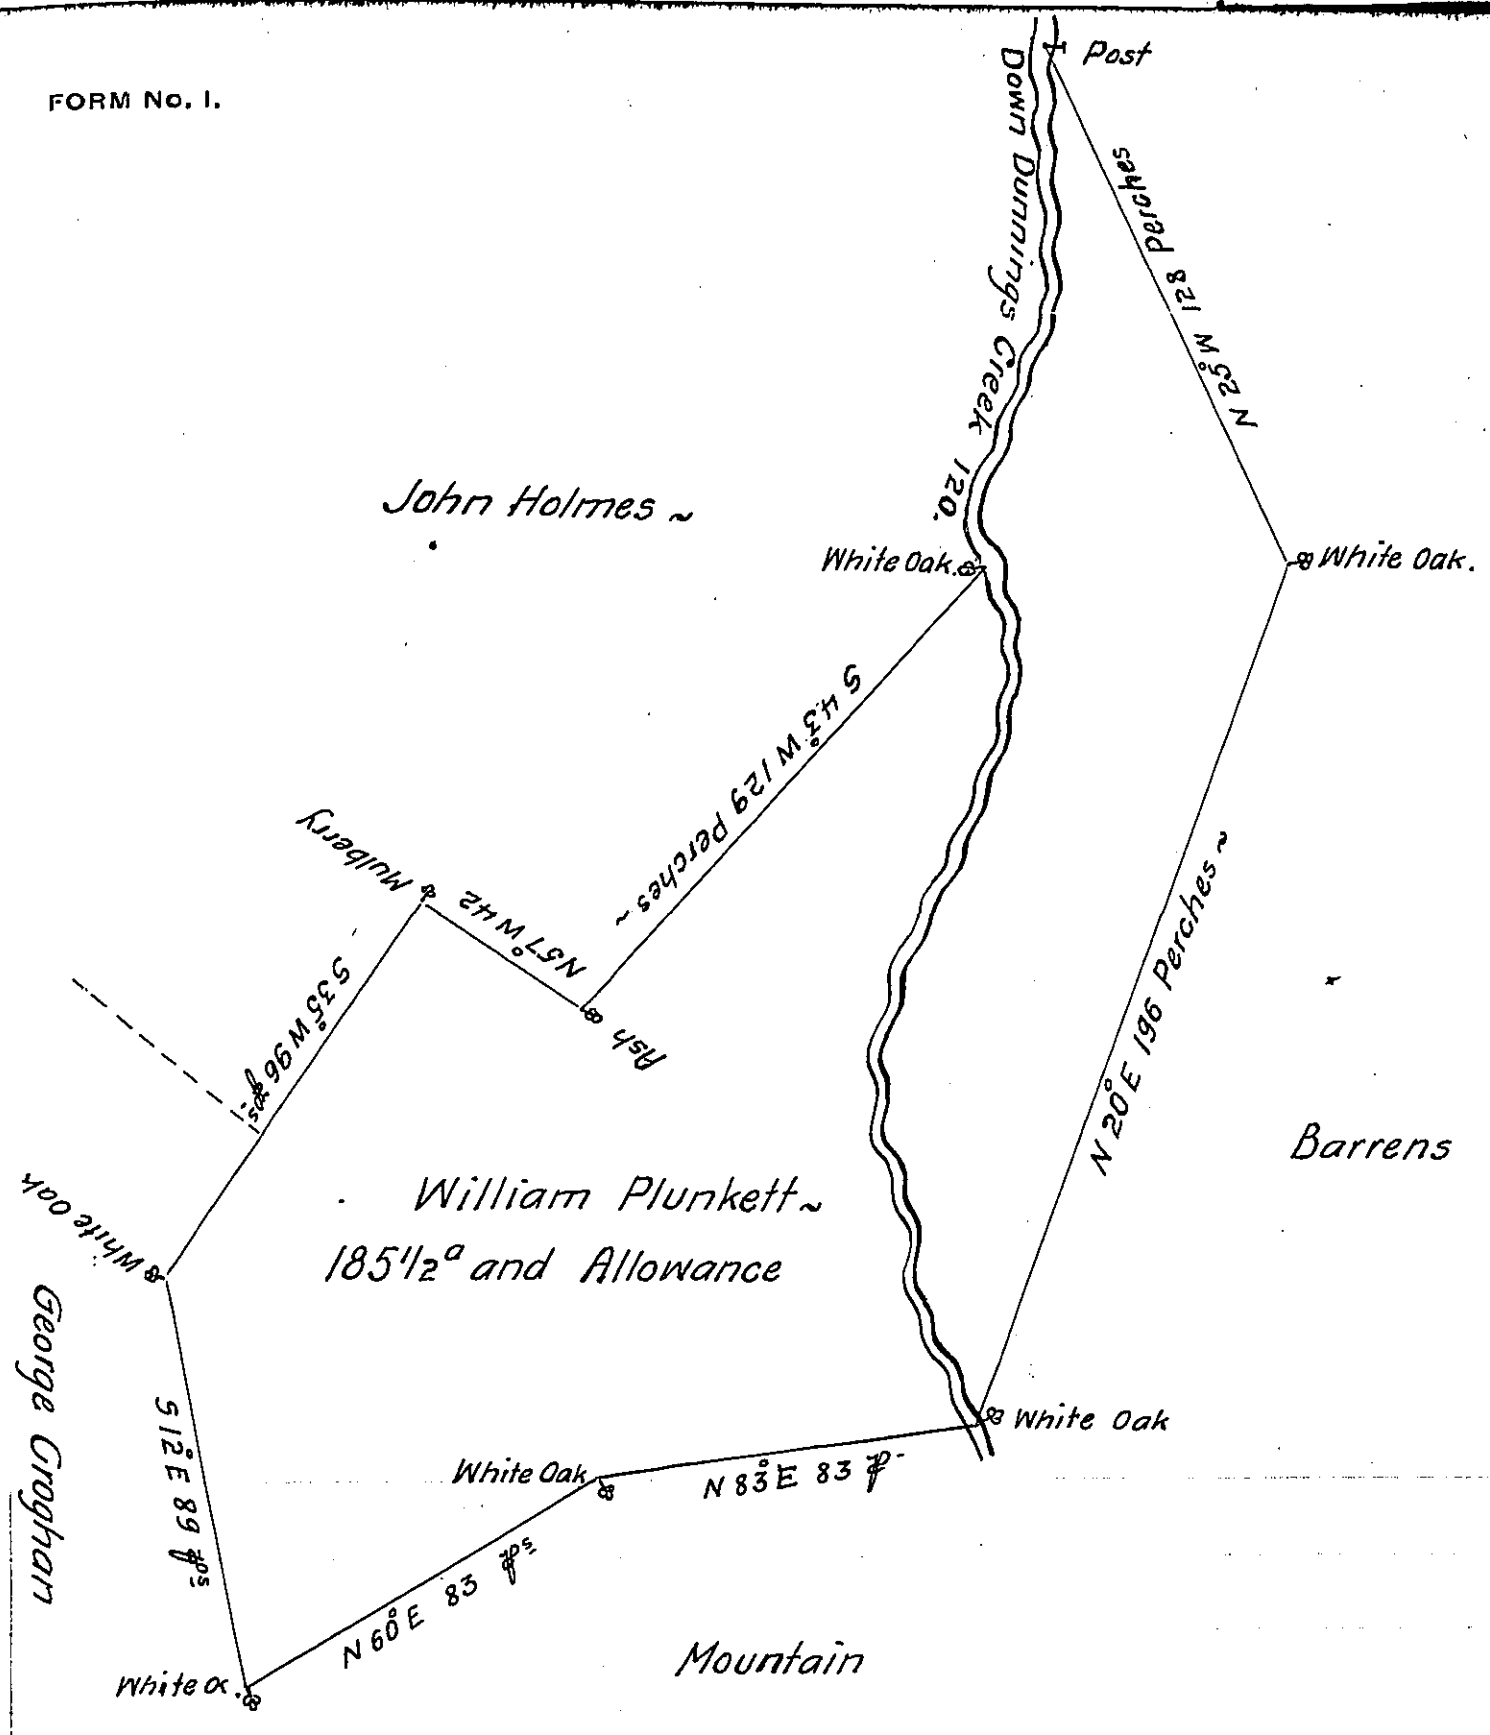

A Draught of a Tract of Land Situate on Dunning's Creek Cumber-land County Containing one Hundred Eighty five Acres and the half of an Acre, and the Usual Allowance of Six Acres per Cent for Roads and High-ways, Surveyed for William Plunkett the 11th Day of November 1765, in pursuance of the Honourable the Proprietaries Warrant bearing Date the 31st day of May 1762. ~

To John Lukens Esqr. Surveyor General. ~

by Richard Tea Depy. Surveyr.

IN TESTIMONY that the above is a copy of the original remaining on file in the Department of Internal Affairs of Pennsylvania, made conformably to an Act of Assembly approved the 16th day of February, 1833, I have hereunto set my Hand and caused the Seal of said Department to be affixed at Harrisburg, this fourth day of April 1906

Isaac D. Pennypacker

Secretary of Internal Affairs.