FORM No. I.

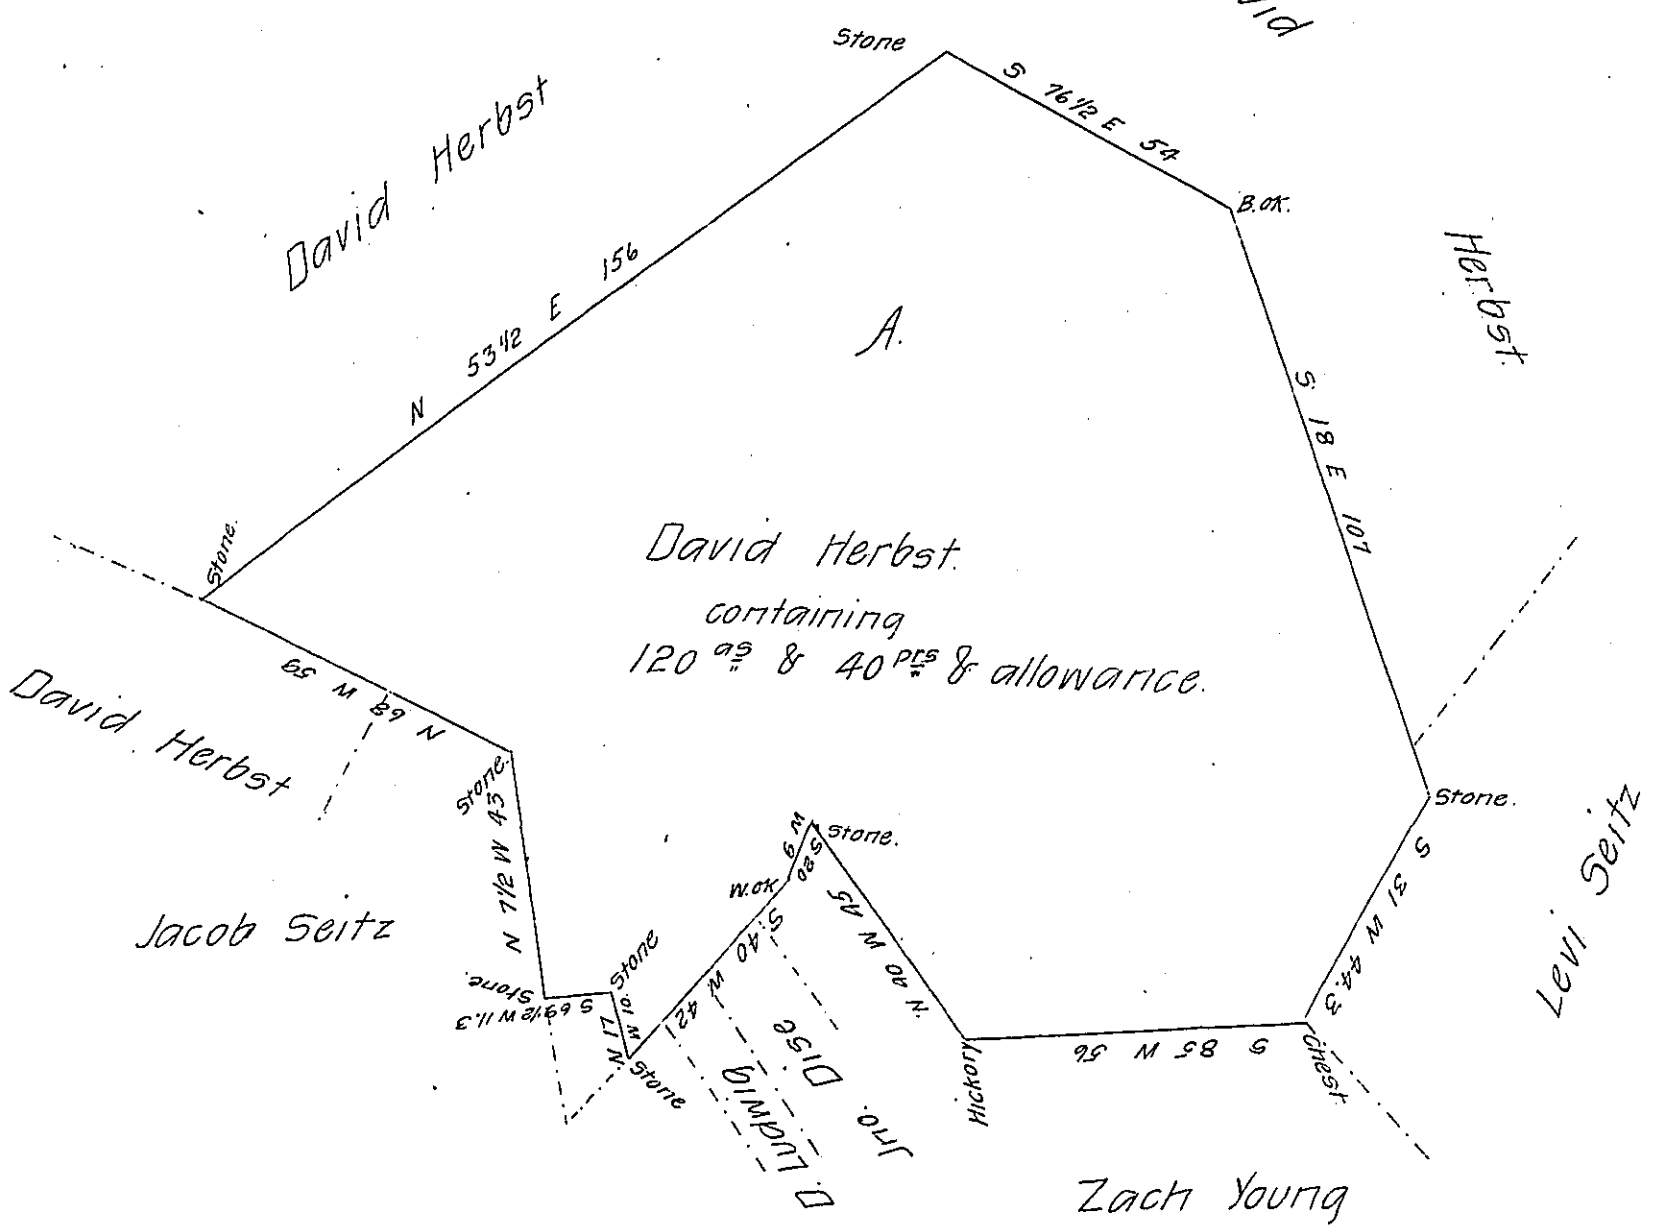

Draft of a tract of land situate in Springfield Township, York Co Pa. containing 120 acres & 40 perches and allowance. Being part of a larger tract of land originally surveyed Oct. 21-1767 for Jacob Nyswanger in pursuance of the application № 3794 for 100 Acres, dated June 2nd 1767 Resurveyed Sept 2-1864, at the request of David Herbst present owner.

pr. D. Strickler

for Benj'm Leese. D.S.

IN TESTIMONY that the above is a copy of the original remaining on file in the Department of Internal Affairs of Pennsylvania, made conformably to an Act of Assembly approved the 16th day of February, 1833, I have hereunto set my Hand and caused the Seal of said Department to be affixed at Harrisburg, this tenth *day of* March *1906*

Isaac B. Brown

Secretary of Internal Affairs.