FORM No. I.

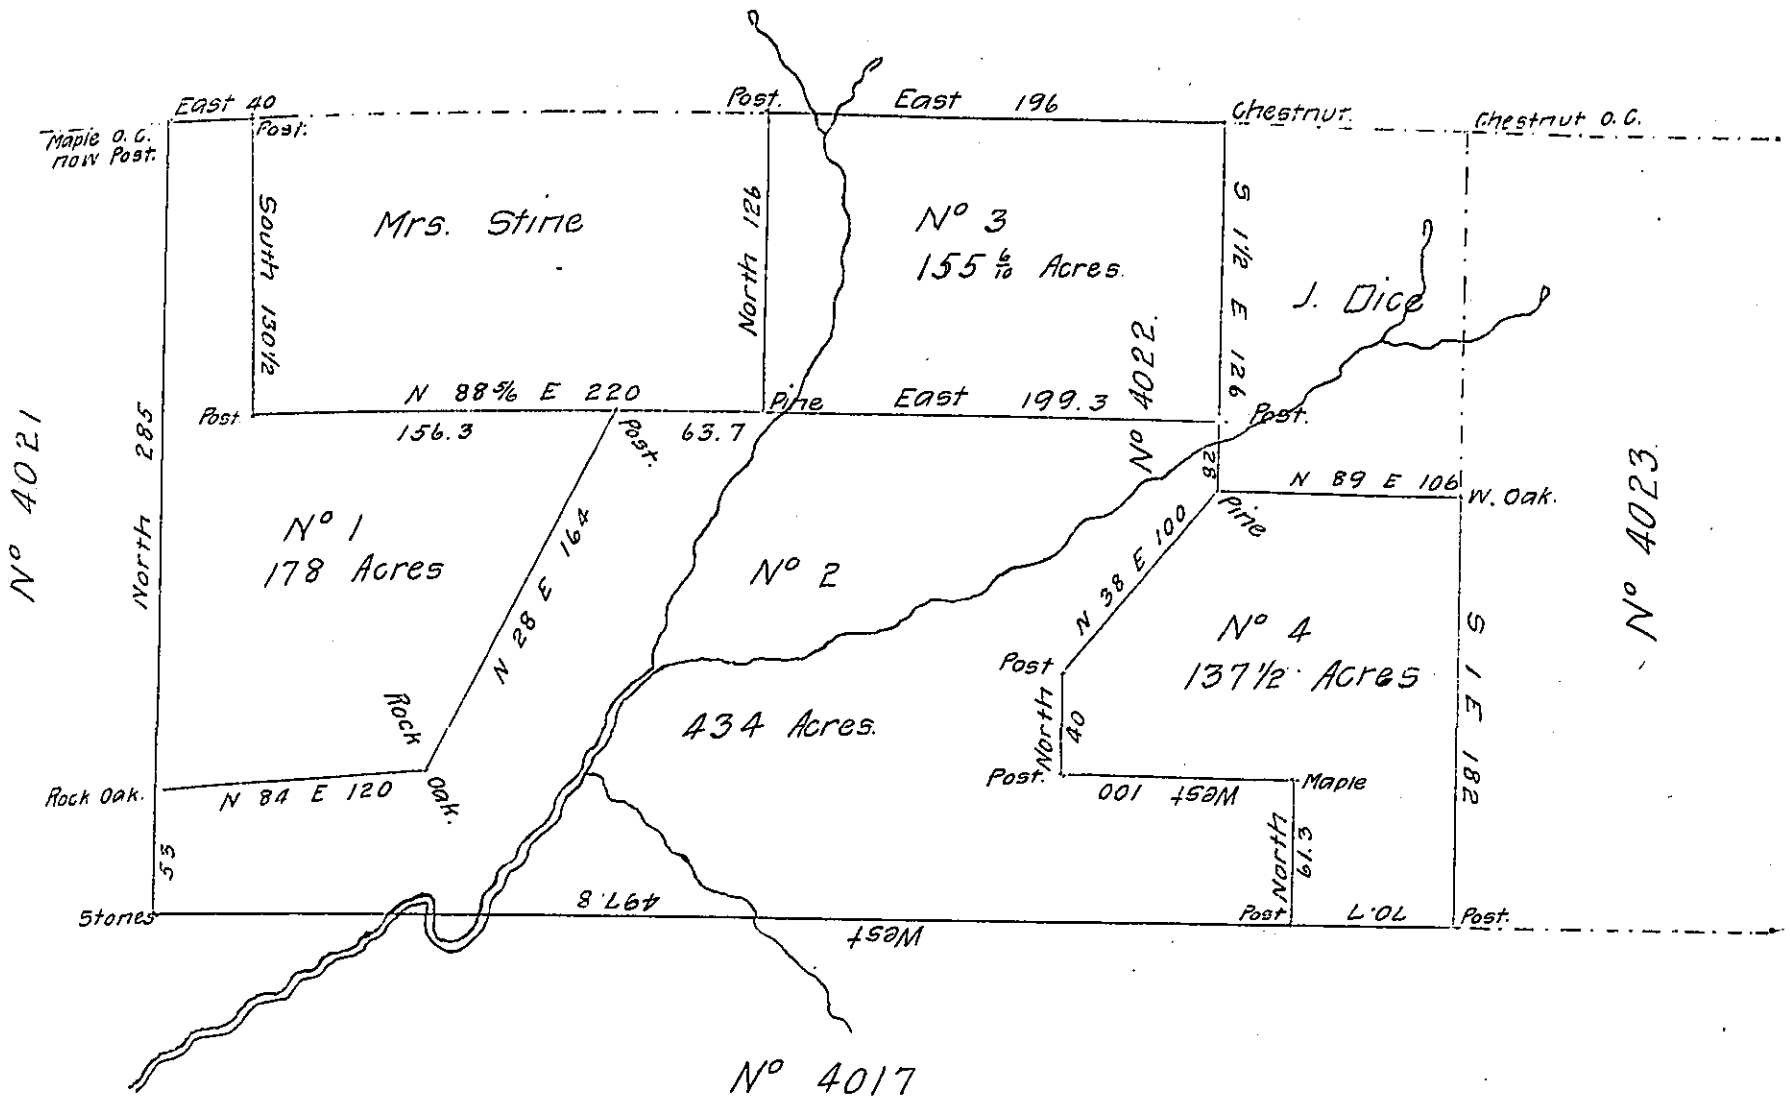

June 7 & 8th 1870 Surveyed and Sub-divided the above described tract (N° 4022) Situate in Polk & Heath Townships Jefferson Co. Pa. for Leonard Walters. ie. Nos. 1, 2, 3, & 4.

James Caldwell. C.S.

Bill for Surveying Calculating and drafting	$20.00
" " finding chain carrier	5.00
Total.	25.00

June 18, 1870 Received the above bill in full.

James Caldwell.

IN TESTIMONY that the above is a copy of the original remaining on file in the Department of Internal Affairs of Pennsylvania, made conformably to an Act of Assembly approved the 16th day of February, 1833, I have hereunto set my Hand and caused the Seal of said Department to be affixed at Harrisburg, this Seventh *day of* May *1906.*

Isaac B. Brown

Secretary of Internal Affairs.