FORM No. I.

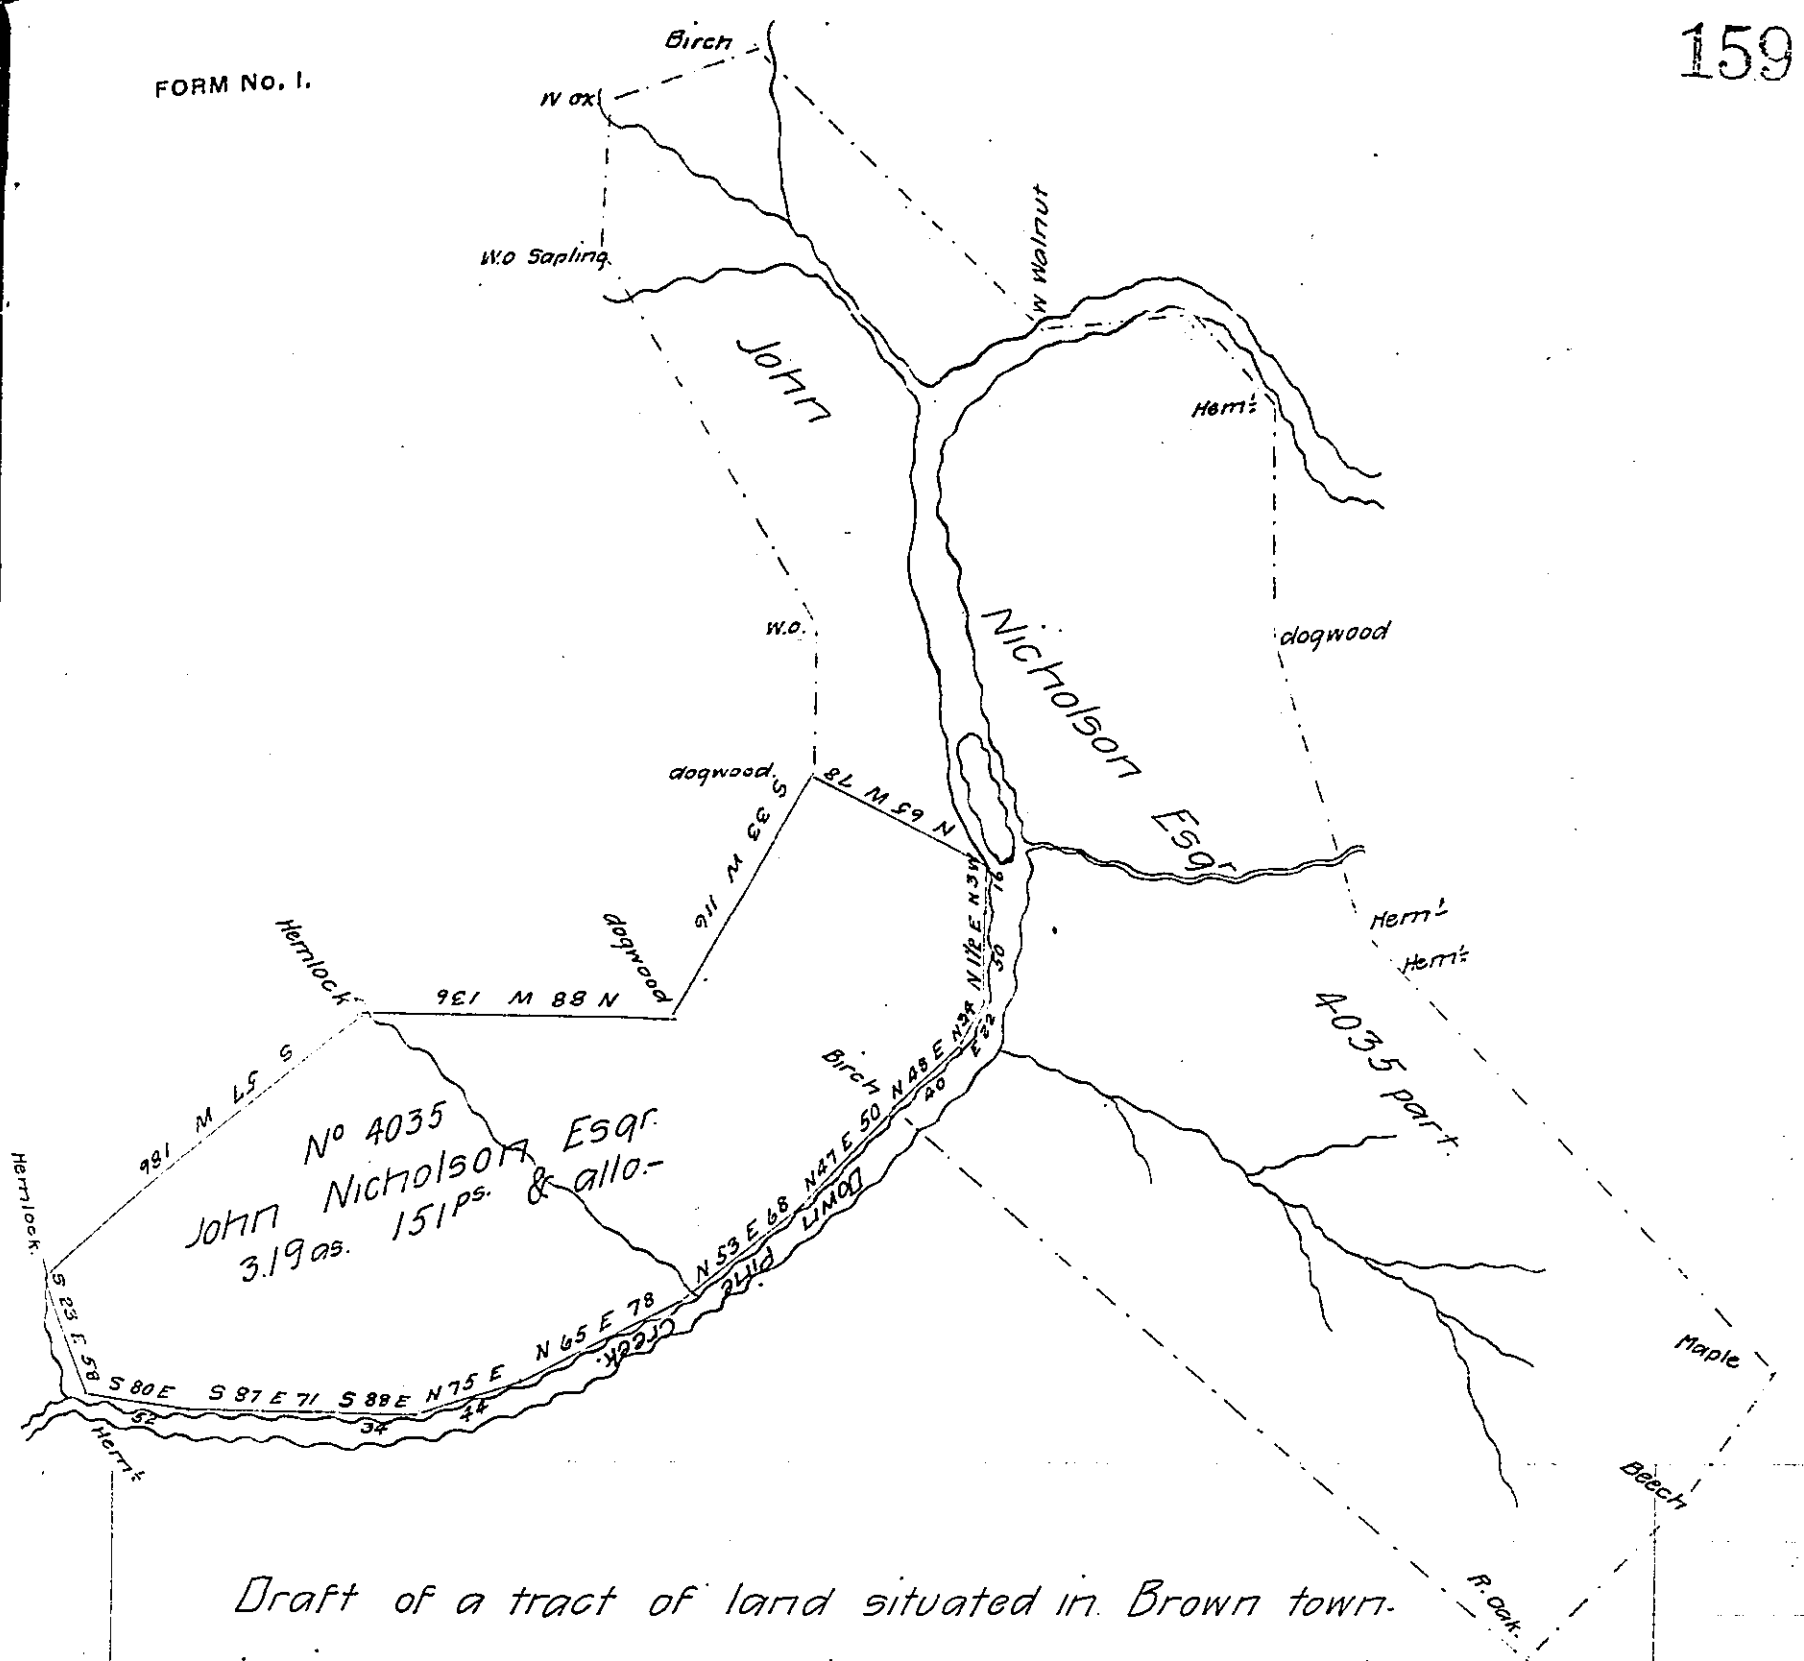

Draft of a tract of land situated in Brown township in the County of Lycoming Containing Three Hundred Nineteen Acres and One hundred and Fifty one perches and allowance of six per Cent for Roads &c. Surveyed for John Gamble Jane Hostrander Gibson Gamble Mary Wolf Jacob Gamble Isabell Miller Henry Gamble and Rebecca Gamble on the 18th day of March 1869 Being part of a larger tract of 1093 acres 126.5 perches & allowance of six per cent. Originally surveyed in pursuance of a warrant granted to John Nicholson Esqr. dated the 30th day of August 1793. No 4035.

Hon. J. M. Campell
Surveyor General.

J. S. Laird. Co. S.

IN TESTIMONY that the above is a copy of the original remaining on file in the Department of Internal Affairs of Pennsylvania, made conformably to an Act of Assembly approved the 16th day of February, 1833, I have hereunto set my Hand and caused the Seal of said Department to be affixed at Harrisburg, this seventh *day of* May *1906*

Secretary of Internal Affairs.