FORM No. I.

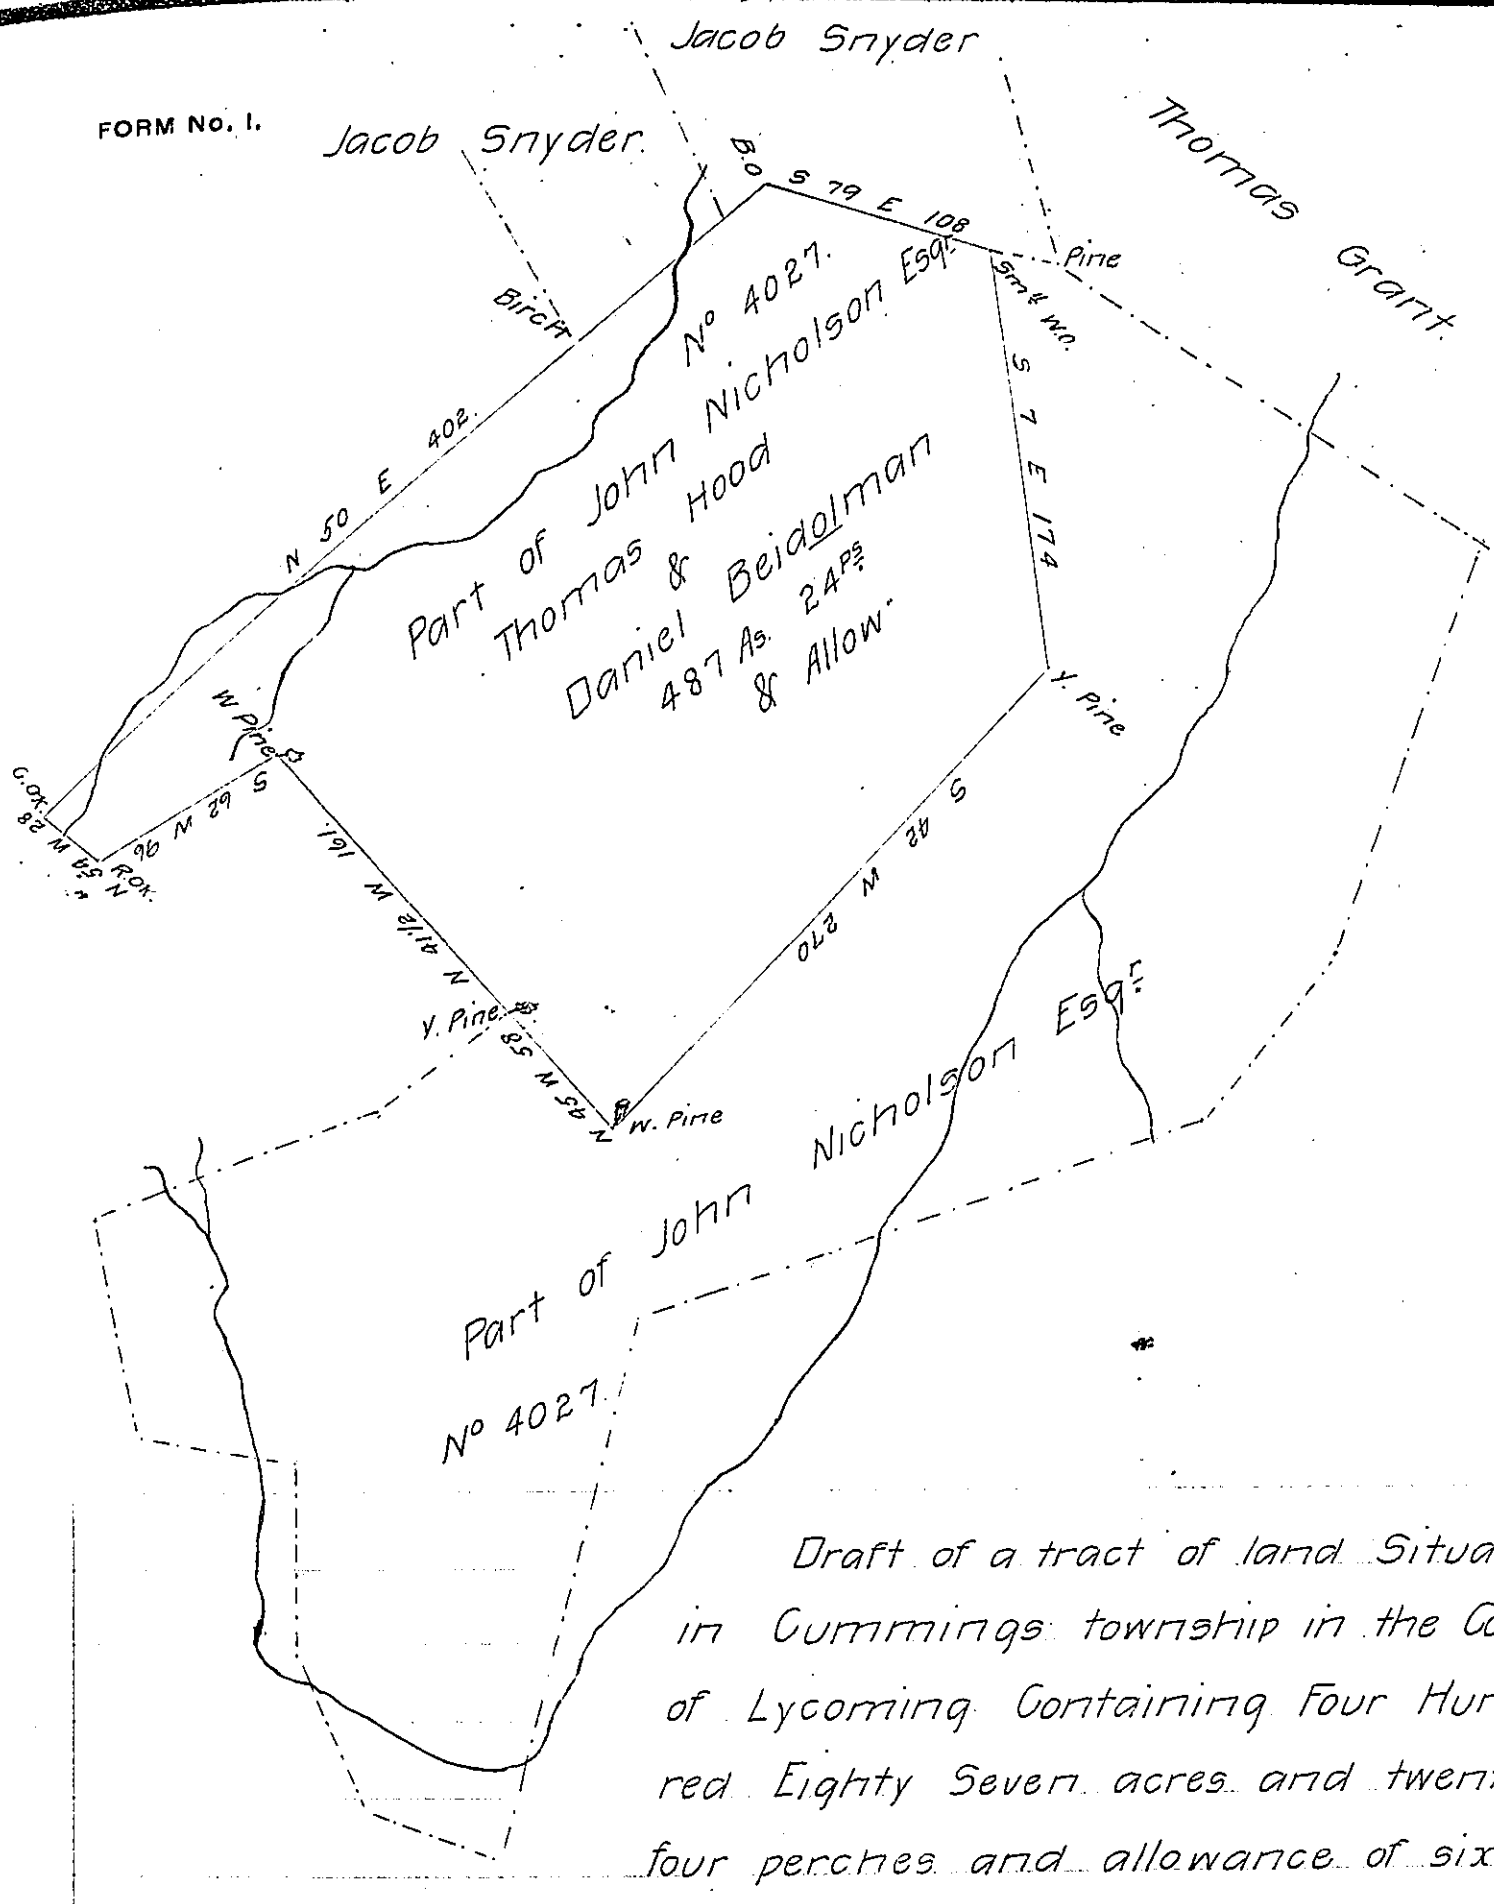

Draft of a tract of land Situate in Cummings township in the County of Lycoming Containing Four Hundred Eighty Seven acres and twenty four perches and allowance of six per cent for Roads &c. Surveyed for Thomas G. Hood and Daniel Beidelman the 16th day of March. Being part of a larger tract of 1034 acres 121 3/10 perches and Allowance; Originally Surveyed in persuance of a warrant granted to John Nicholson Esqr Nº 4027. dated the 30th day of August 1793.

Hon Robert B. Beath
Surveyor General.

J. S. Laird County
Surveyor for Lycoming

IN TESTIMONY that the above is a copy of the original remaining on file in the Department of Internal Affairs of Pennsylvania, made conformably to an Act of Assembly approved the 16th day of February, 1833, I have hereunto set my Hand and caused the Seal of said Department to be affixed at Harrisburg, this twenty-eighth day of May 1906

Isaac B. Brown
Secretary of Internal Affairs.