FORM No. 1.

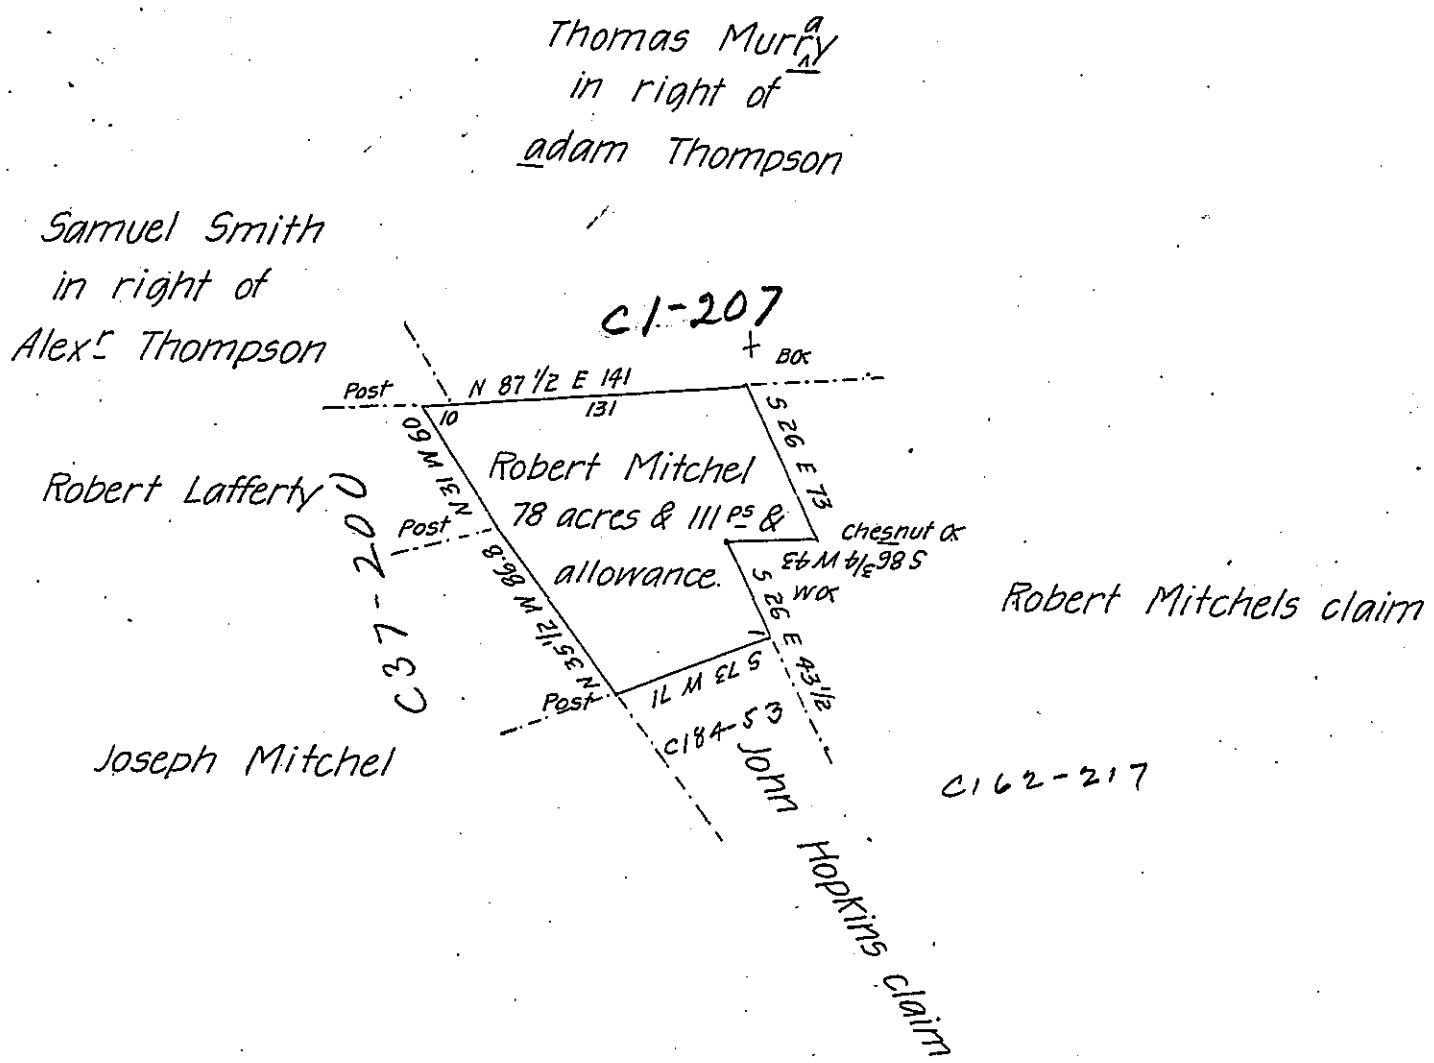

Survey^d for Robert Mitchel on the 14^th June 1806 the above described tract of seventy eight acres and one hundred and eleven perches and allowance of six pr. ct. for roads &c including an improvement on the waters of Elders Run Joining lands of Alexander Thompson Adam Thompson and others in the Township of Conne-maugh by warran^ dated the 9^th September 1805.

Thomas Allison D.S.

Samuel Cochran Esq^r

Surveyor Gen^l

IN TESTIMONY that the above is a copy of the original remaining on file in the Department of Internal Affairs of Pennsylvania, made conformably to an Act of Assembly approved the 16th day of February, 1833, I have hereunto set my Hand and caused the Seal of said Department to be affixed at Harrisburg, this eighth *day of* June *1906.*

Secretary of Internal Affairs.