FORM No. I.

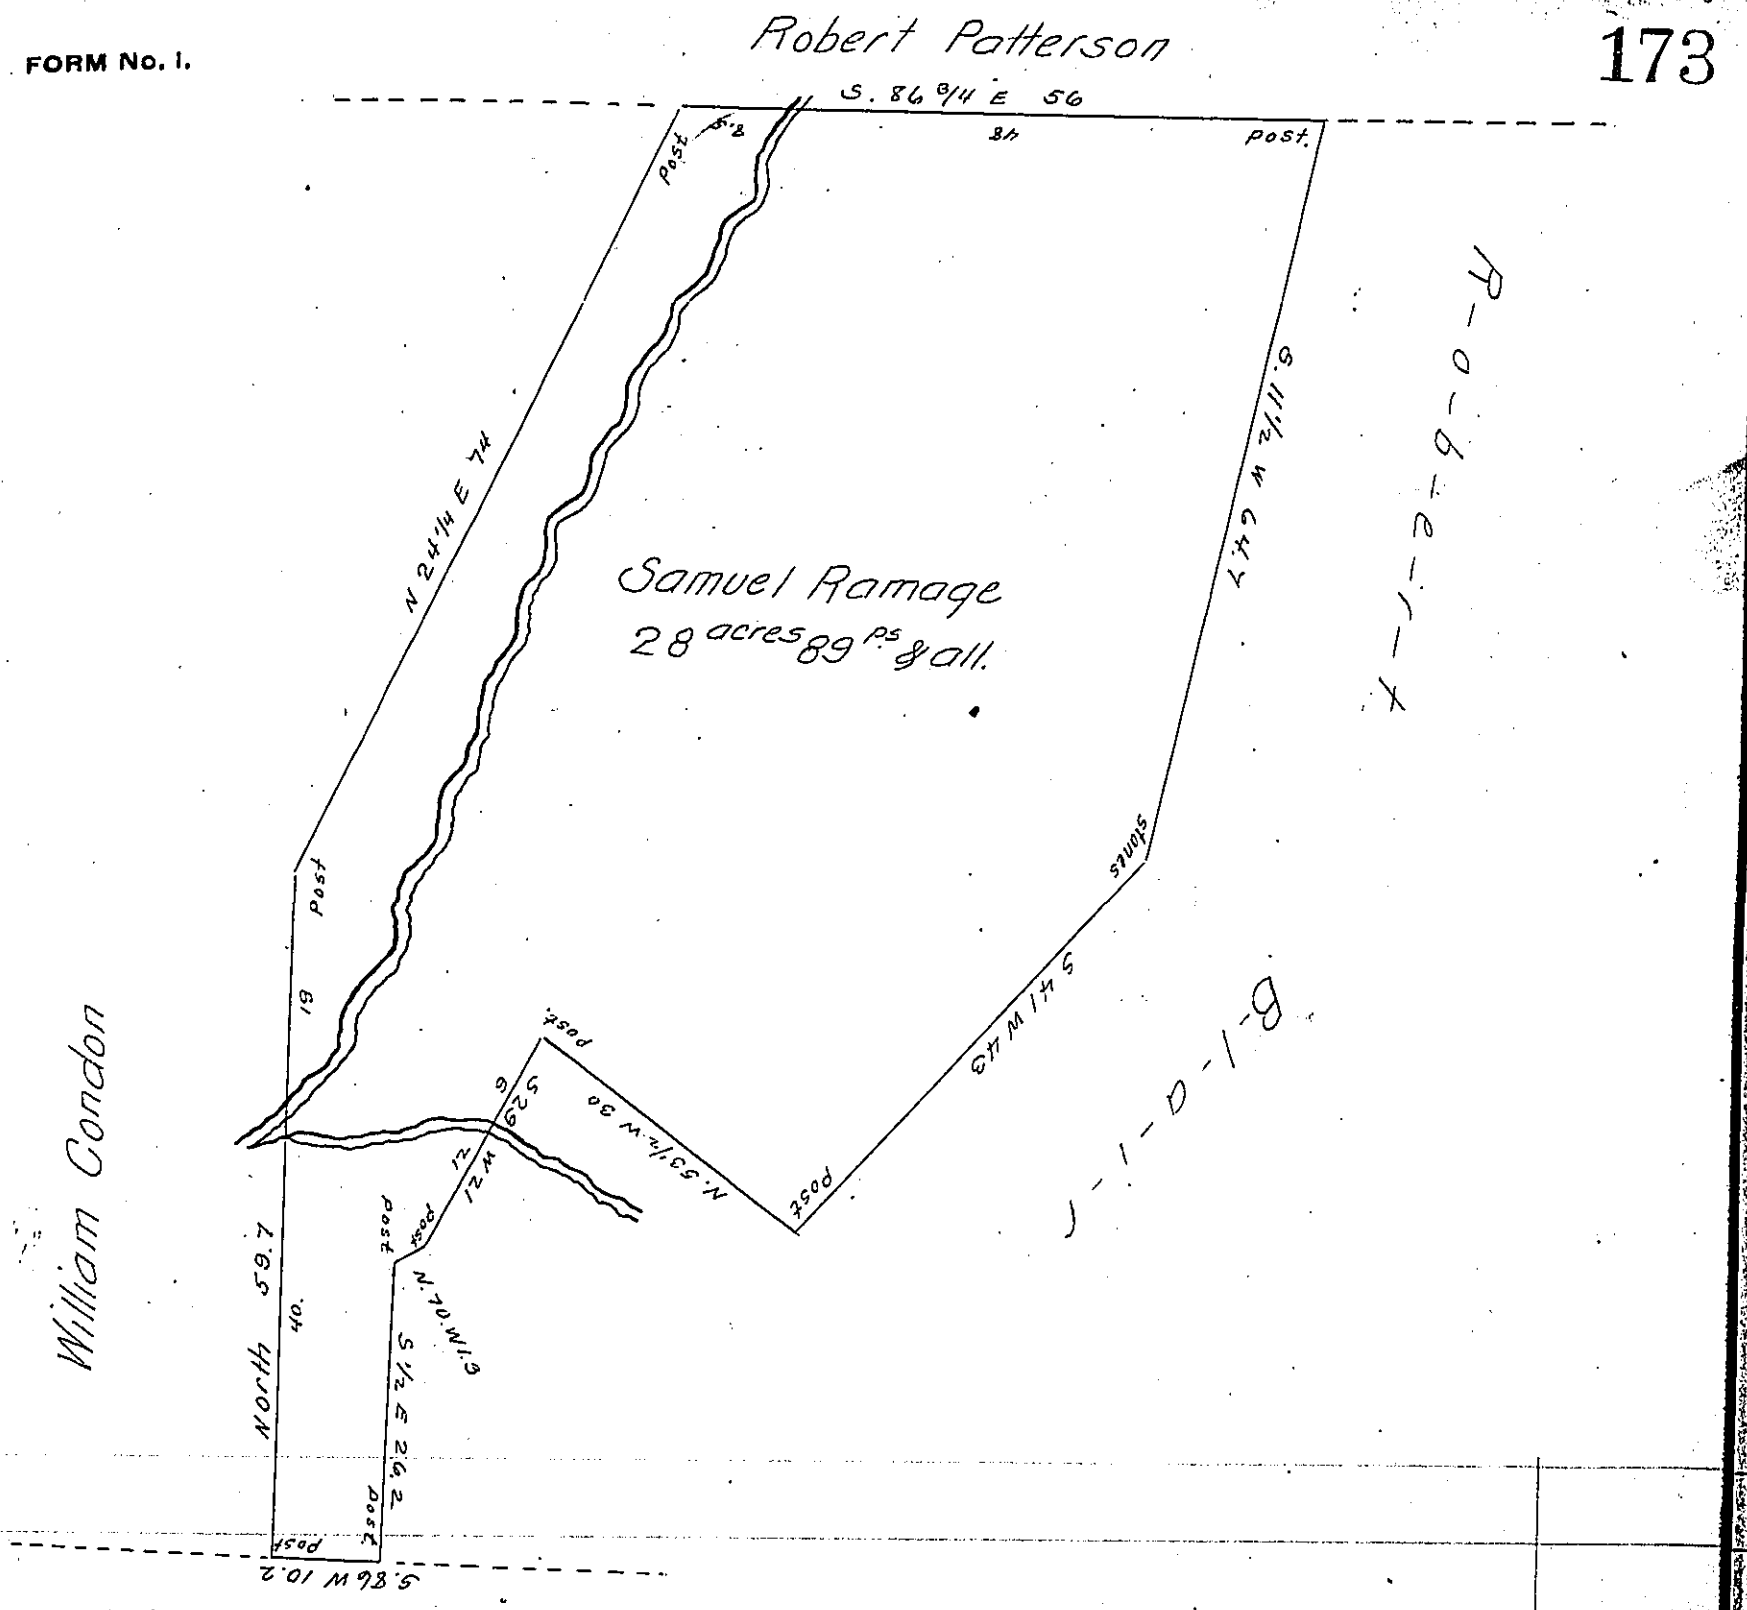

Situate on Crab apple Run in Franklin township Fayette County and Surveyed 2~~6~~[6]th day of ~~February~~ June Anno Domin 1826. In pursuance of a Warrant Granted for improvid lands dated the 17th day of February A.D. 1826.

To Gabriel Hiester Esq^r^ Moses M^C^lean

Surveyor General D.S.

Note. there is a Cabbin. Barn. Hewed log house & Other necessary buildings. with about twenty Acres of land Cleared on the premises.

G. H. Es.

S. G. M. M^C^lean

IN TESTIMONY that the above is a copy of the original remaining on file in the Department of Internal Affairs of Pennsylvania, made conformably to an Act of Assembly approved the 16th day of February, 1833, I have hereunto set my Hand and caused the Seal of said Department to be affixed at Harrisburg, this twenty ninth *day of* August *1906.*

Secretary of Internal Affairs.