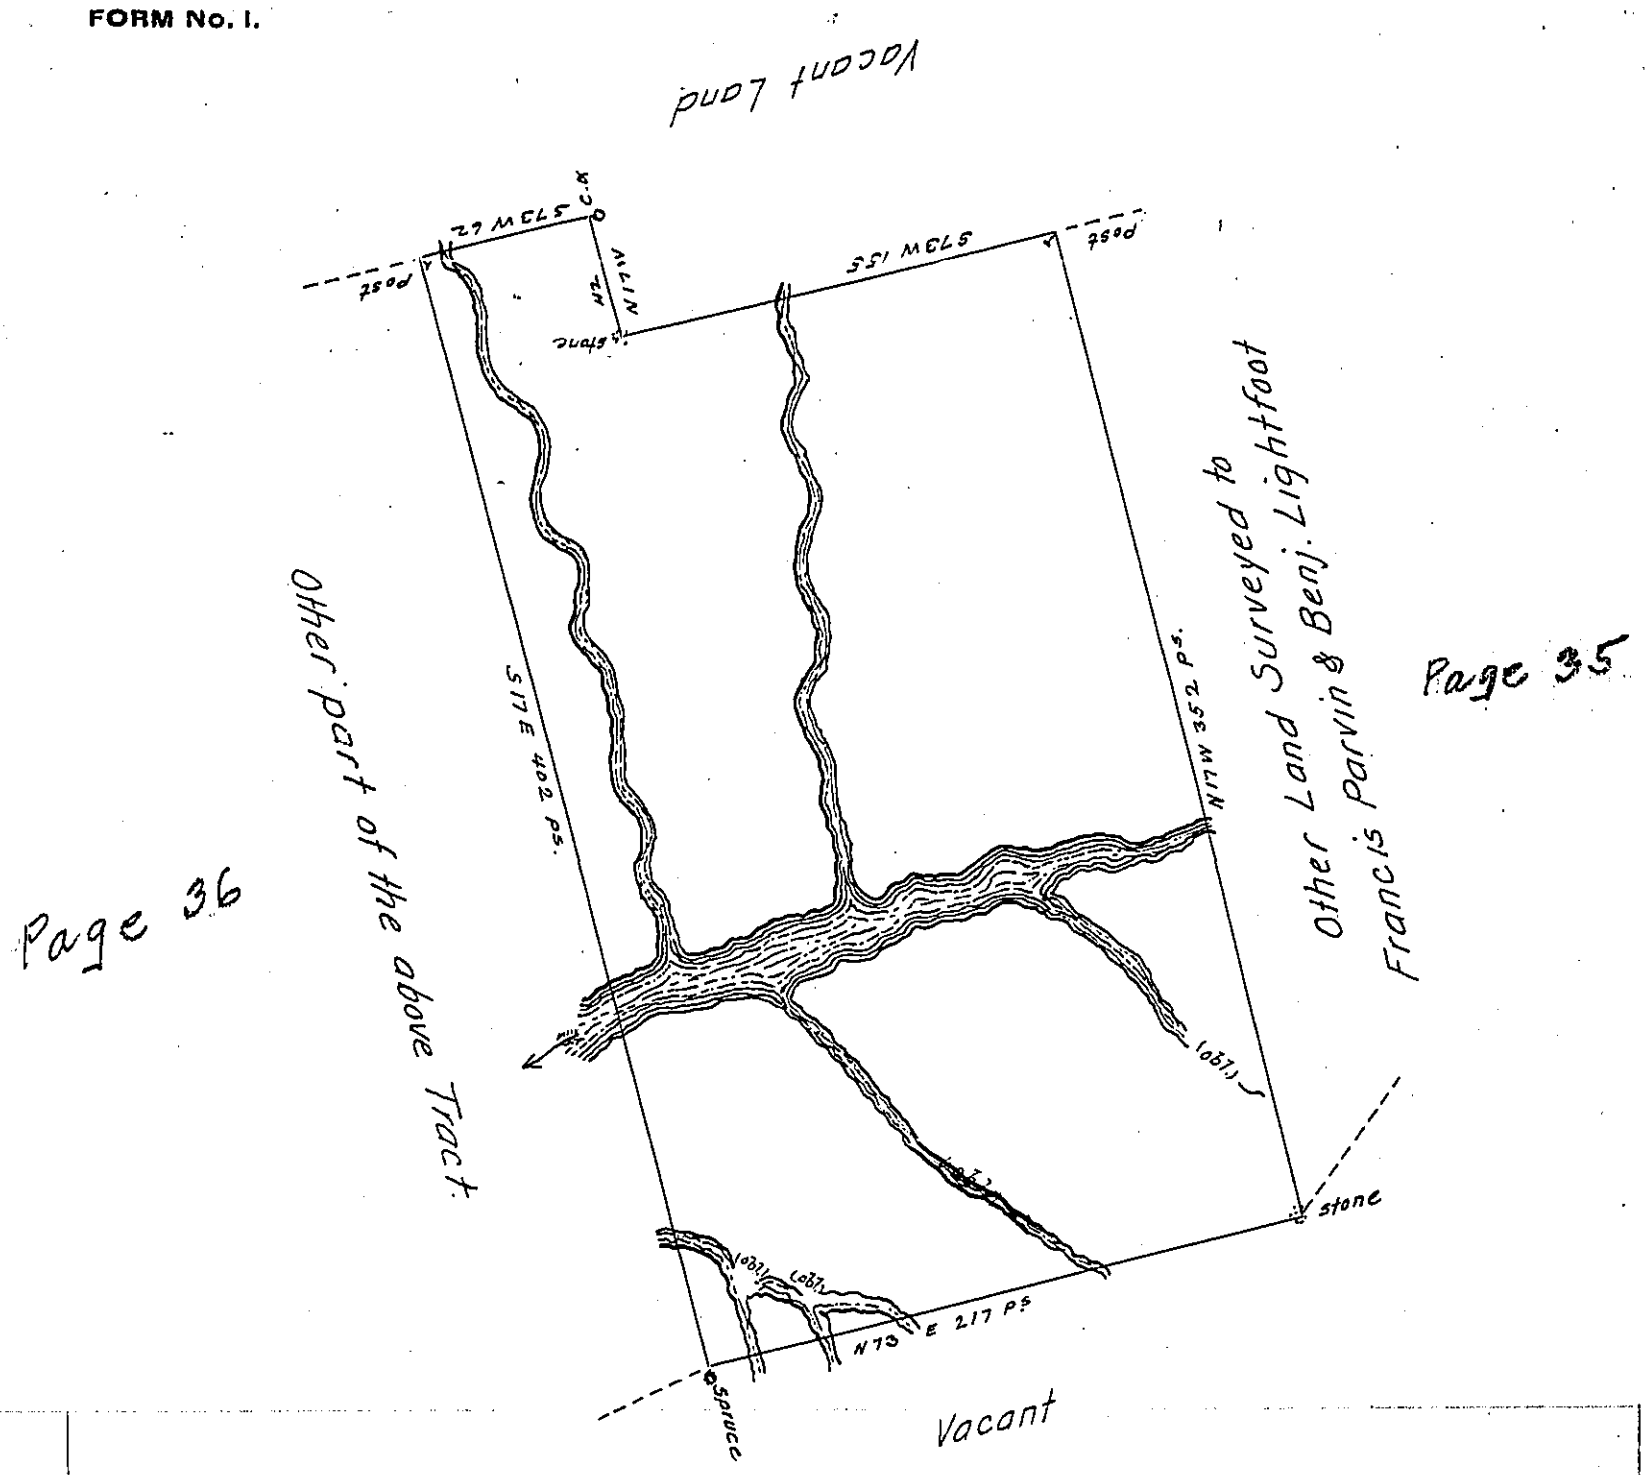

In pursuance of an Order from the Honble. Board of Property dated the 7th day of (obl.) mber 1785 surveyed On the 24th day of (obl.) ill 1797 unto Elizabeth Lightfoot. the above Described Tract of Land situate on the Waters of Schuylkill– in the County of Berks. Containing 476 Acres and the Allowce of Six per Cent for Roads &ca.

To Daniel Brodhead Esqr
Survr. Genl. of Pennsylvania

Philip Myer. D. Sur.

IN TESTIMONY that the above is a copy of the original remaining on file in the Department of Internal Affairs of Pennsylvania, made conformably to an Act of Assembly approved the 16th day of February, 1833, I have hereunto set my Hand and caused the Seal of said Department to be affixed at Harrisburg, this twelfth *day of* July *1906.*

Isaac B. Brown

Secretary of Internal Affairs.