Supposed Thos Smith

FORM No. 1.

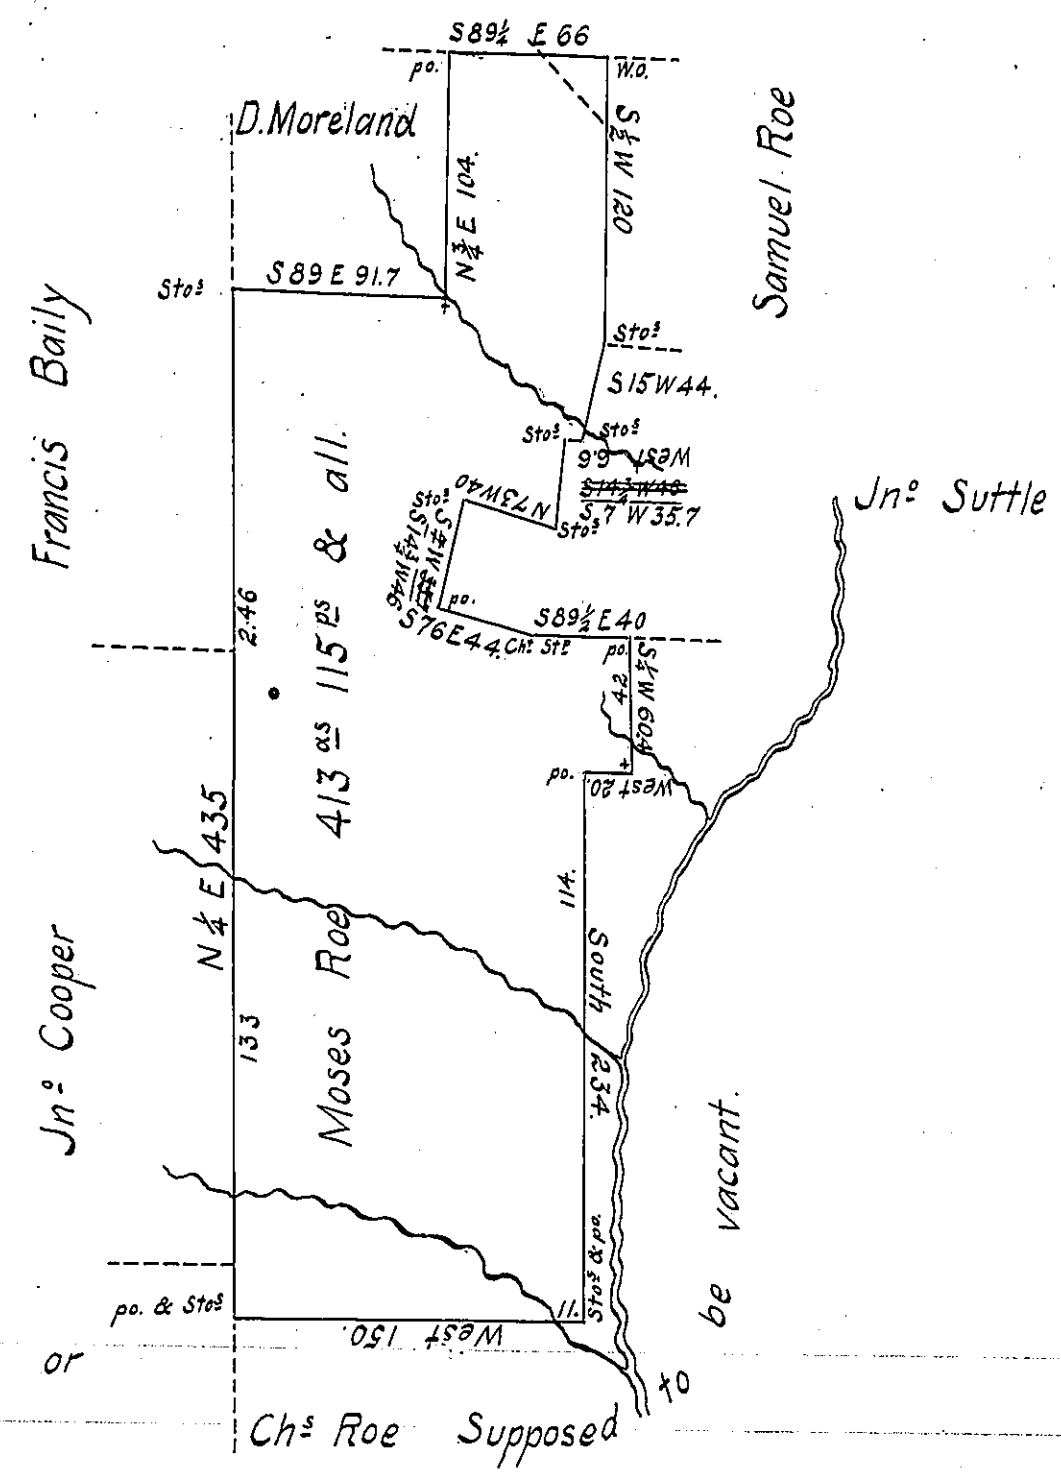

Situate on the waters of Crosses or Seatons Mill Run in Wharton township Fayette County and Surveyed the 25th day of October 1834 In pursuance of a Warrant in the name of Moses Roe for 400 acres of land dated the 5th day of February 1794. there is a cabbin & a small patch cleared commned about the first of April last and occupied by Joshua Williams. this Survey interferes largely with those of David Moreland. surveyed last April upon his Warrant but Mr Stewart for whom this was made insisted on having it located as above on Acct of the early date of the Wt and the small improvement.

To Jacob Spangler Esq:, Surveyor General F. Lewis D.S.

IN TESTIMONY that the above is a copy of the original remaining on file in the Department of Internal Affairs of Pennsylvania, made conformably to an Act of Assembly approved the 16th day of February, 1833, I have hereunto set my Hand and caused the Seal of said Department to be affixed at Harrisburg, this thirteenth day of August 1906.

Isaac B Brown

Secretary of Internal Affairs.