FORM No. I.

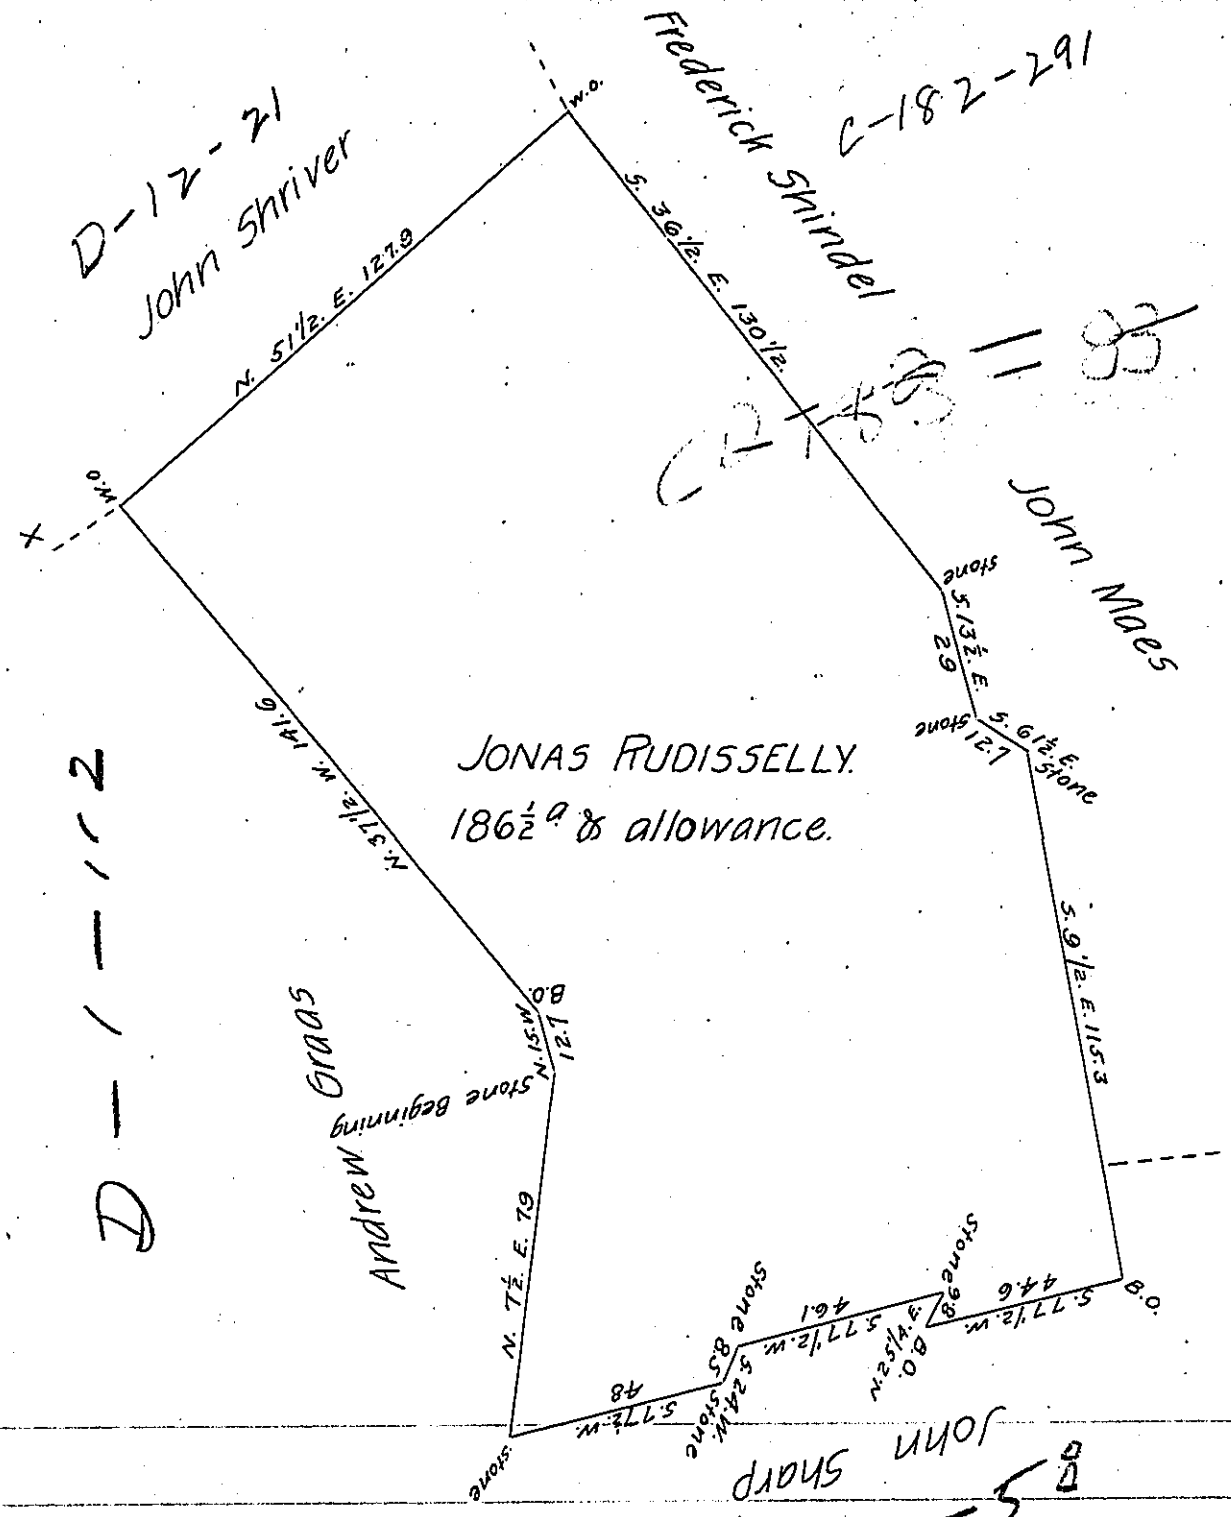

A Draught of a Tract of land Situate in Manchester Township, in the County of York. Surveyed the 1st day of September 1796 to Jonas Rudissell in Pursuance of a Warrant to him Dated the 26th April 1796. Containing one Hundred and Eighty Six & a half Acres and allowance of Six Acres ⅌ Cent for Roads &c.

John Forsyth, D.S.

To Dan! Brodhead, Esqr.
Surveyor General.

IN TESTIMONY that the above is a copy of the original remaining on file in the Department of Internal Affairs of Pennsylvania, made conformably to an Act of Assembly approved the 16th day of February, 1833, I have hereunto set my Hand and caused the Seal of said Department to be affixed at Harrisburg, this eighteenth *day of* September *1906.*

Grace D. Irvin

Secretary of Internal Affairs.