FORM No. I.

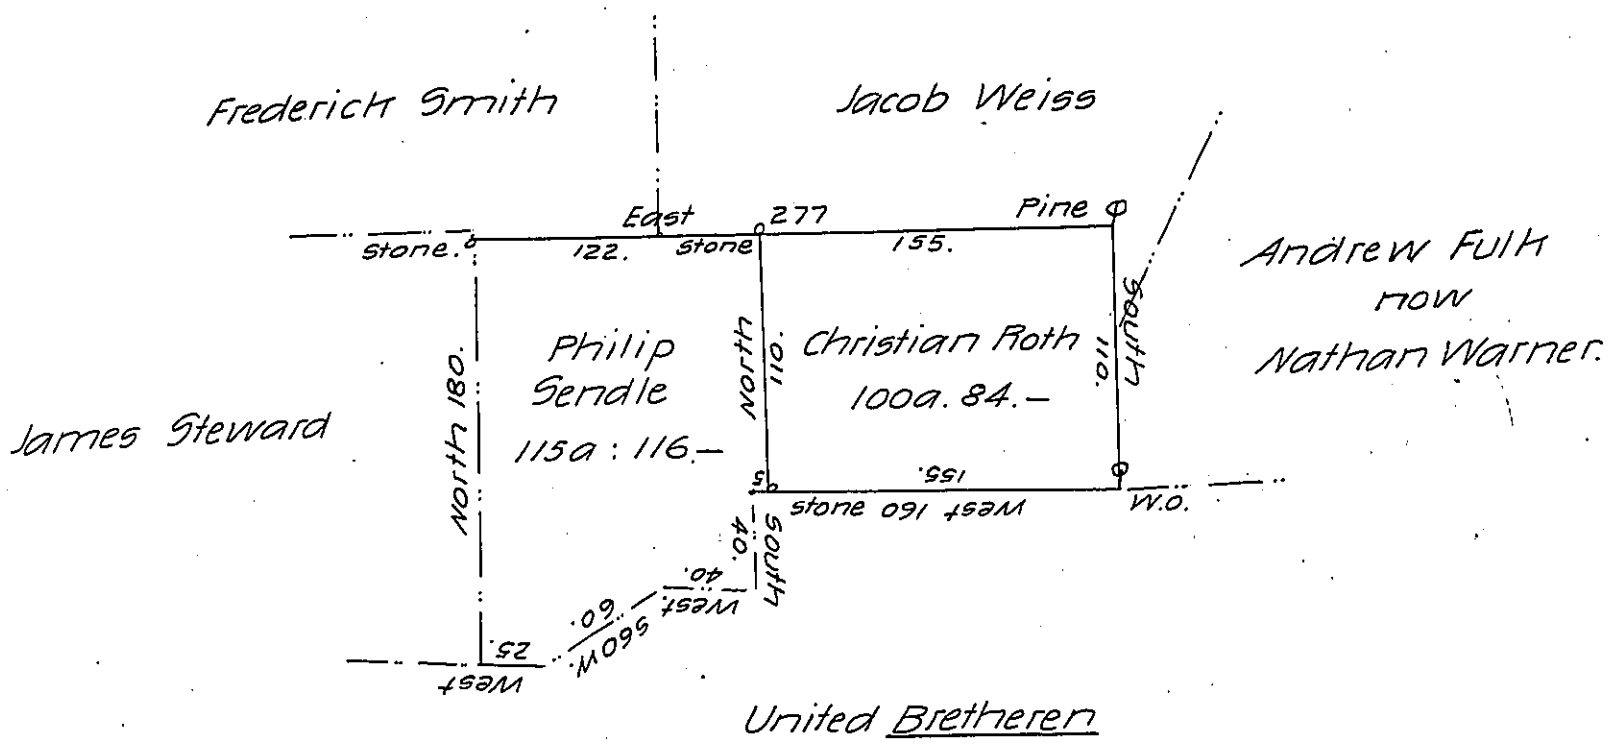

A Draft of a tract of land situate in Penn Township Northampton County containing One hundred acres eighty four perches and the allowance of Six P. Cent &c^a being part of 216 1/4 acres Surveyed and Returned for Laurence Simon by application No. 3818 Surveyed the 3^d May 1803 for Christian Roth

P— Geo. Palmer D.S.

To Richard T. Leech Esquire

Surveyor General.

IN TESTIMONY that the above is a copy of the original remaining on file in the Department of Internal Affairs of Pennsylvania, made conformably to an Act of Assembly approved the 16th day of February, 1833, I have hereunto set my Hand and caused the Seal of said Department to be affixed at Harrisburg, this twenty-sixth *day of* July *1906.*

Isaac B. Brown

Secretary of Internal Affairs.