FORM No. 1.

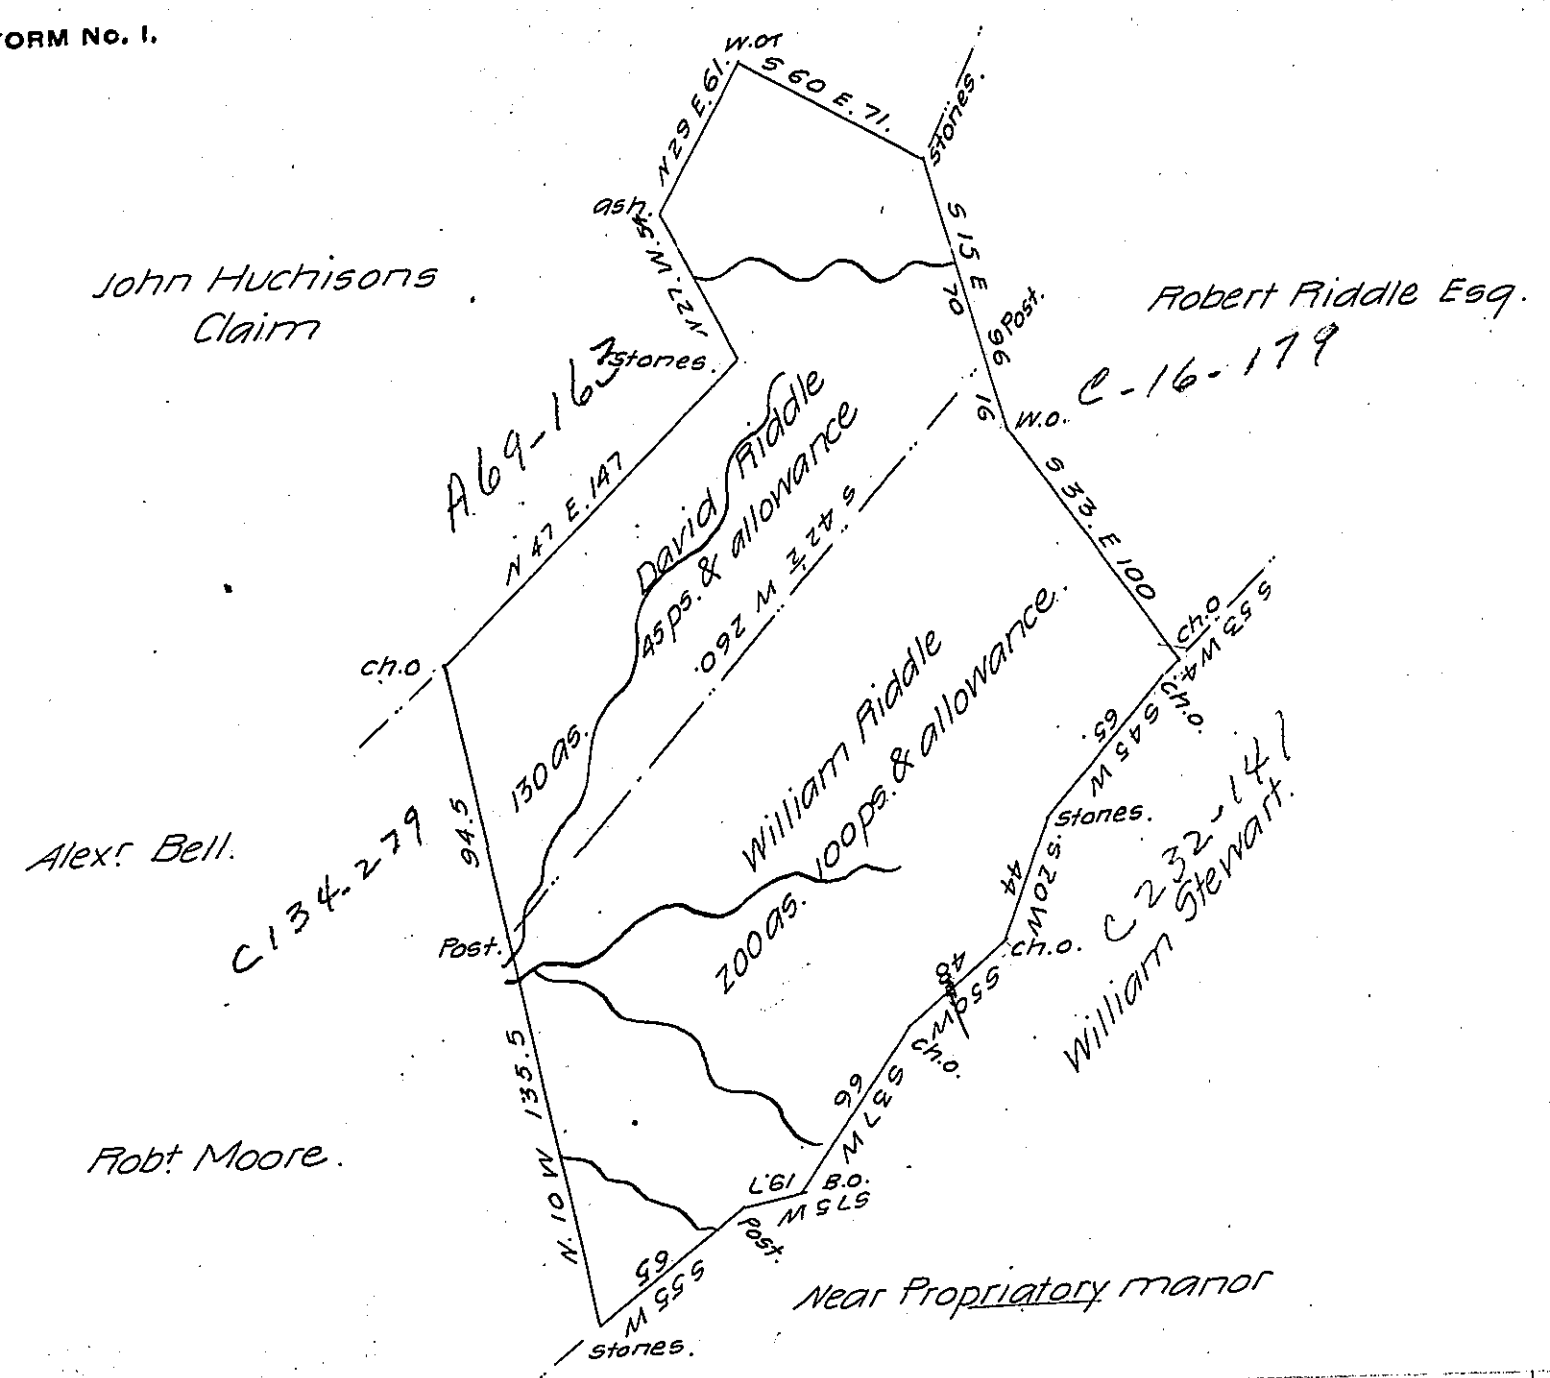

Situate in Barree township Huntingdon County. William Riddles Warrant dated June 19th 1786 ~~Davids~~ David Riddles Warrant April 26th 1813. Resurvey'd on the lines of a former Survey the 25th day of September 1813. Containing in all three hundred and thirty as. 145 ps & allowance

Jnº Morrison D.S.

Andrew Porter Esq.

Surveyor General.

The above tract of land is largely improved & several families residing thereon.

J. Morrison

IN TESTIMONY that the above is a copy of the original remaining on file in the Department of Internal Affairs of Pennsylvania, made conformably to an Act of Assembly approved the 16th day of February, 1833, I have hereunto set my Hand and caused the Seal of said Department to be affixed at Harrisburg, this second day of October 1906

Isaac B. Brown

Secretary of Internal Affairs.