FORM No. I.

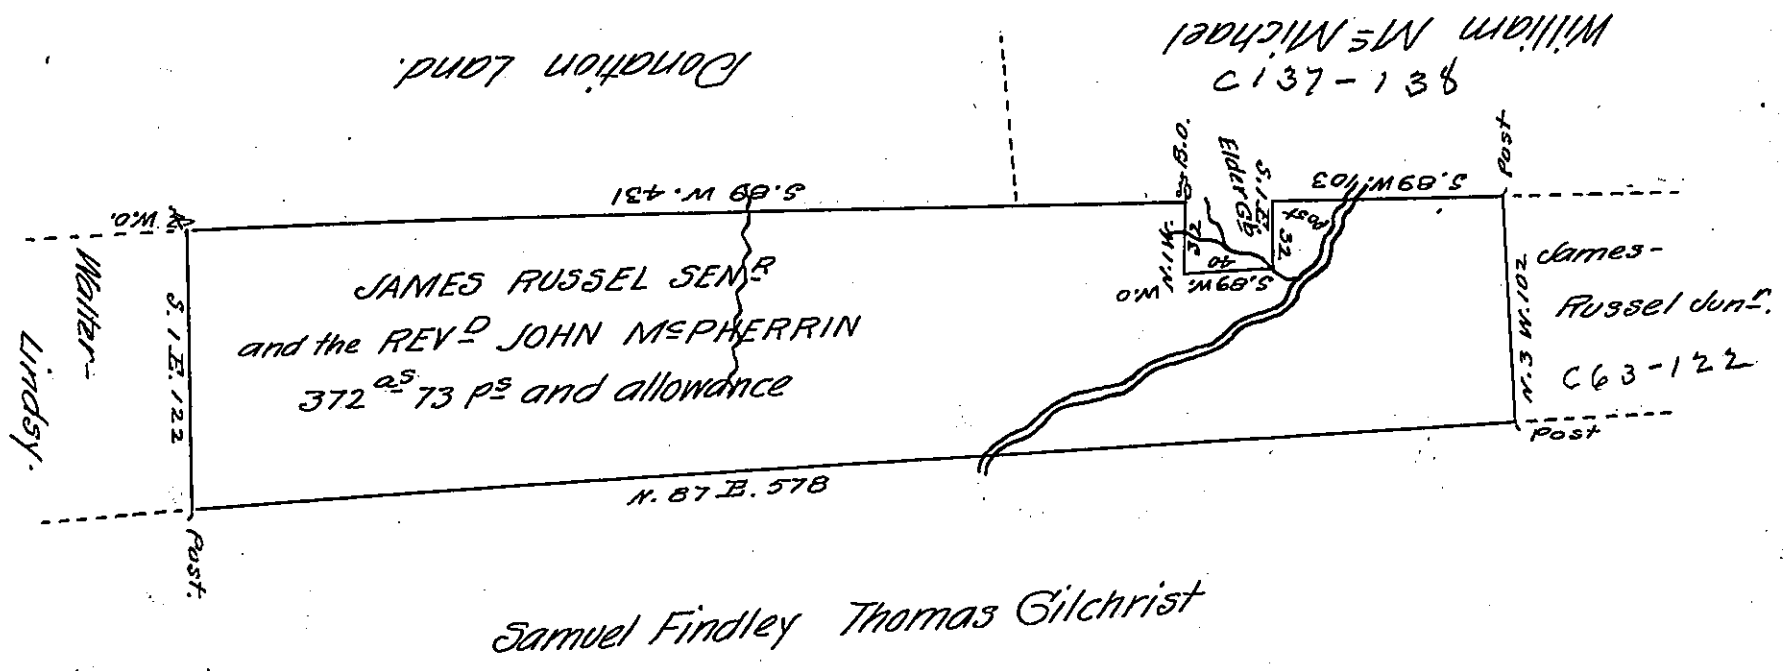

The above is a draft of a tract of land which was surveyed to James-Russel Senr and the Revd John McPherrin on the twenty Ninth day of October 1806 containing three Hundred and Seventy two acres and 73 perches & allowance of six per cent Including their actual Settlement and Improvment situate on the South branch of Slippery Rock Creek in the County of Butler.

Jas Irvine D.S.

To Samuel Cochran Esqr
Surveyor General of Pennsylvania

Wt dated 12th Septr 1806.

IN TESTIMONY that the above is a copy of the original remaining on file in the Department of Internal Affairs of Pennsylvania, made conformably to an Act of Assembly approved the 16th day of February, 1833, I have hereunto set my Hand and caused the Seal of said Department to be affixed at Harrisburg, this fifteenth *day of* August *1906.*

Isaac B. Brown

Secretary of Internal Affairs.