FORM No. I.

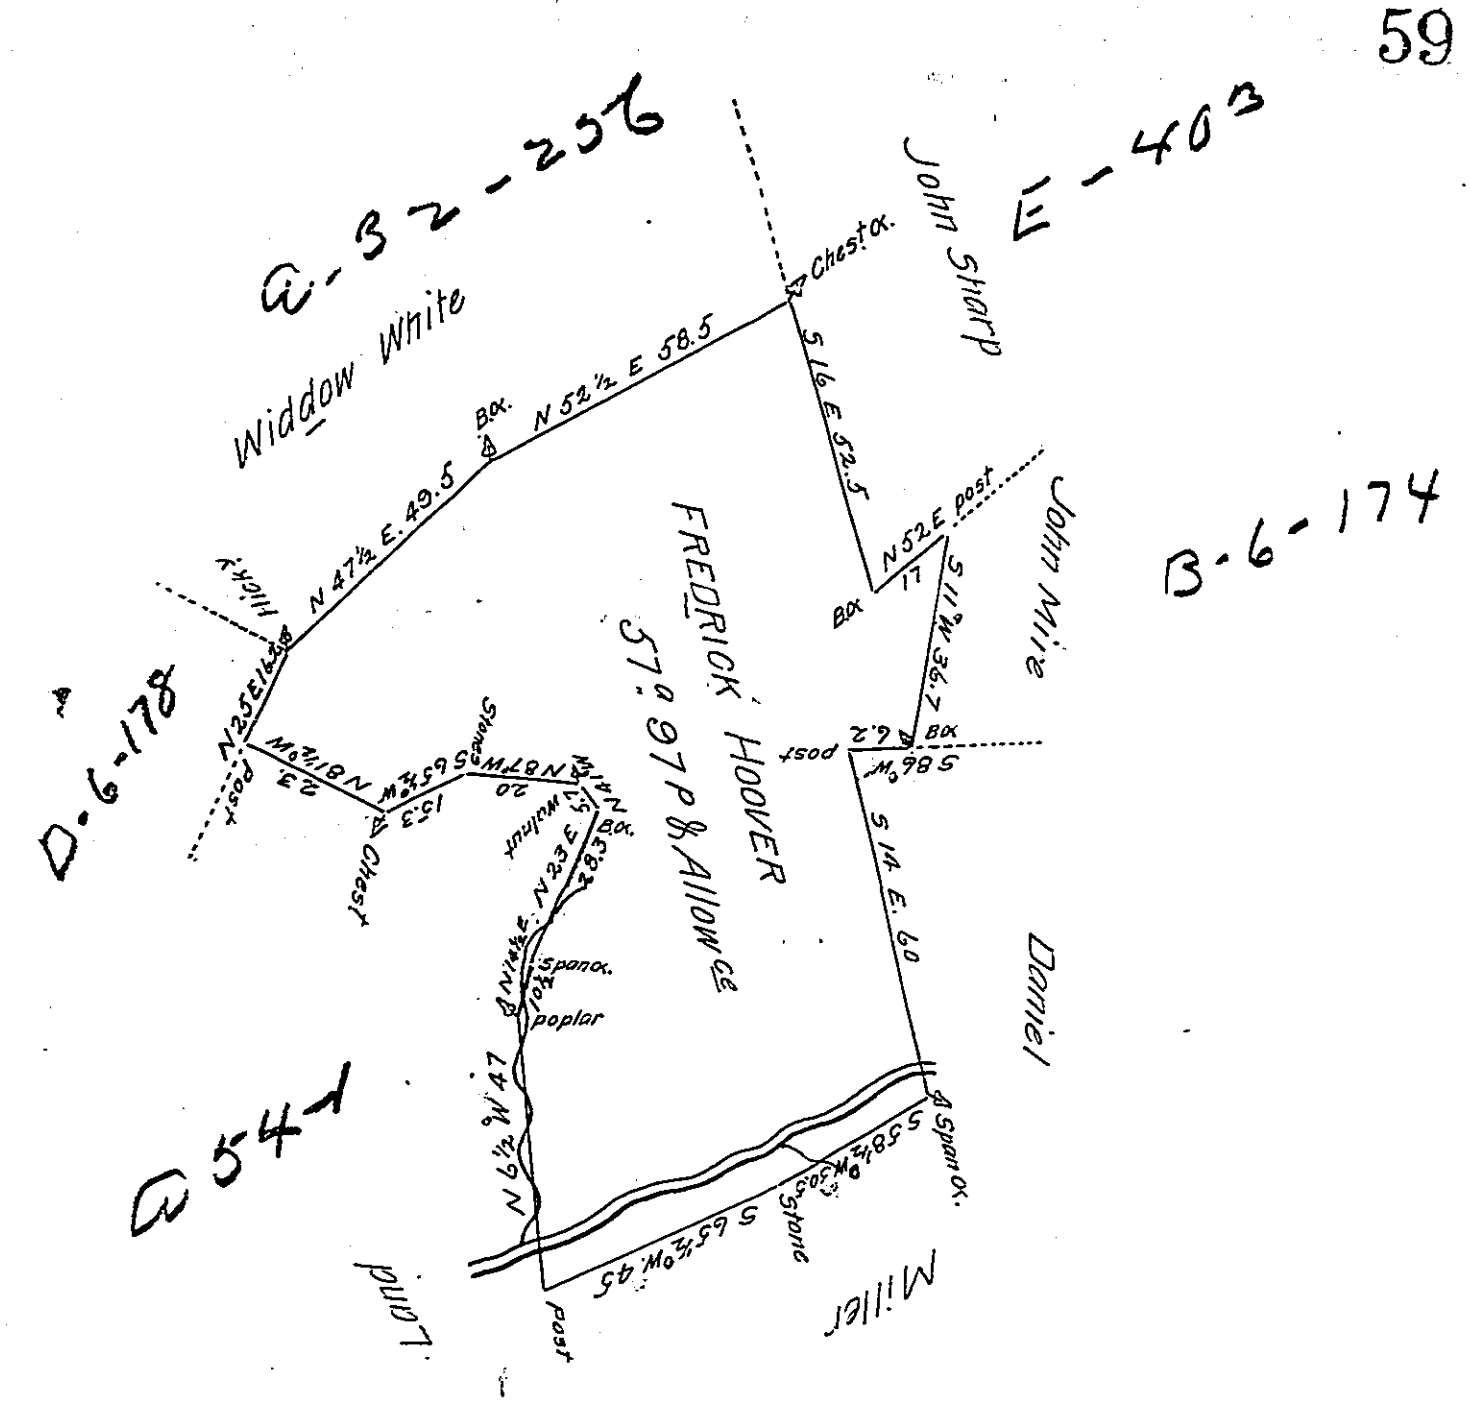

Surveyed for Frederick Hoover on the 25th day of March 1810 the above described Tract of Land Containing 57 Acres 97 perches & the Allowance of Six P. Ct. by Virtue of a Warrant Granted to Jacob Plouch dated the 6th day of May 1772. It being Part of a larger Tract of Land Containing 83 acres 42 perches & Allowance Situate in Londonderry Township Dauphin County.

John McKee D.S.

Andrew Porter Esqr
Surveyor General

IN TESTIMONY that the above is a copy of the original remaining on file in the Department of Internal Affairs of Pennsylvania, made conformably to an Act of Assembly approved the 16th day of February, 1833, I have hereunto set my Hand and caused the Seal of said Department to be affixed at Harrisburg, this fourteenth day of July 1906.

Isaac B. Brown

Secretary of Internal Affairs.