FORM No. 1.

74

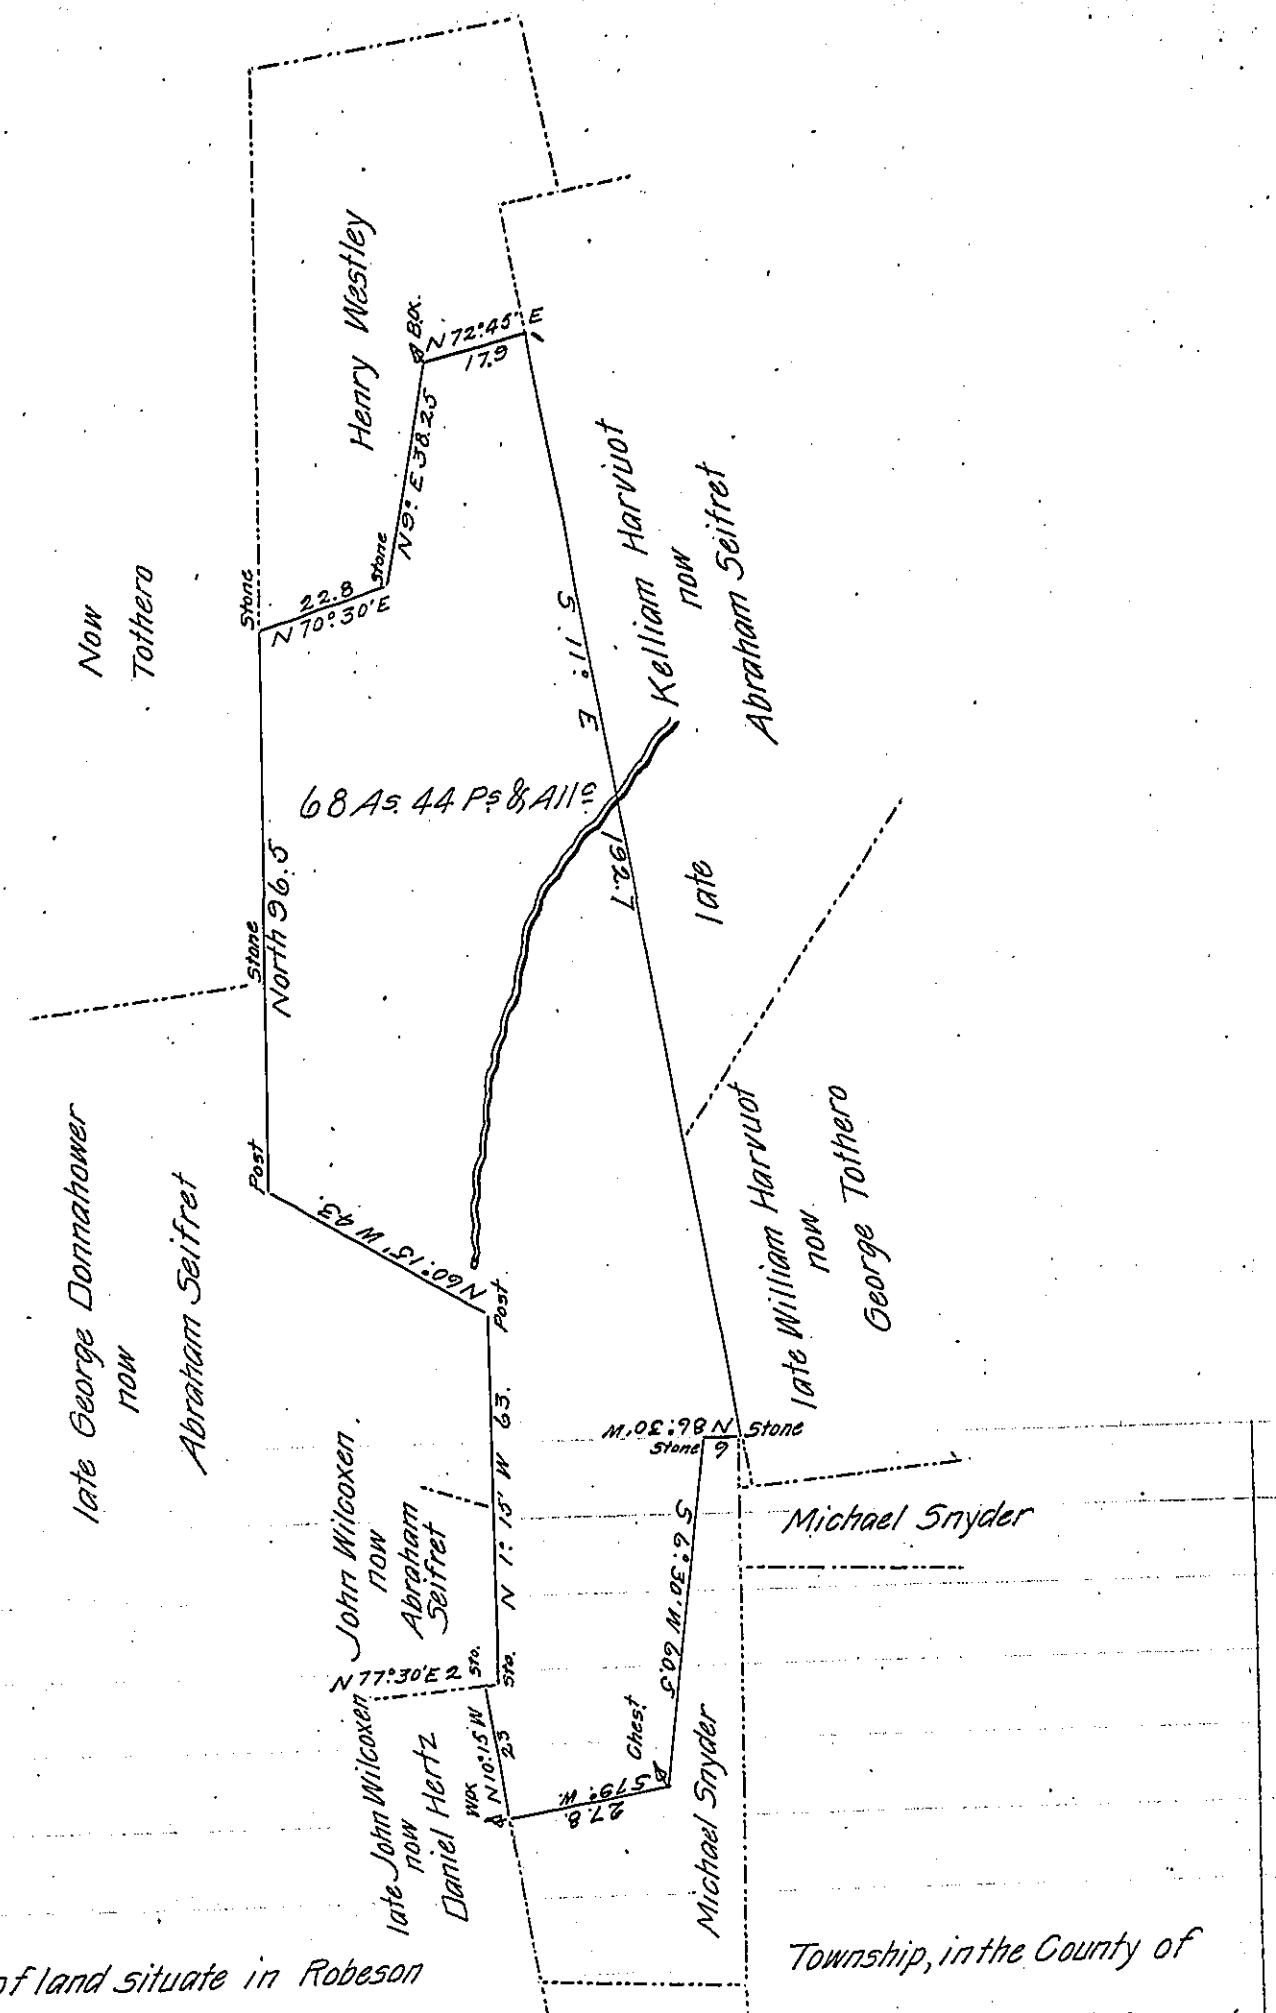

Draft of a tract of land situate in Robeson Township, in the County of Berks, containing Sixty Eight acres, forty four perches, and allowance of six per cent. for roads, &c., surveyed for Abraham Seifret the twenty fifth day of April 1865 being part of a large tract of Eighty one acres twenty three perches, and allowance, originally surveyed in pursuance of a warrant granted to Henry Richards dated the 2d day of April 1754.

Pr. Daniel S. Zacharias

To the Hon.

C.S.

J. M. Campbell

Surveyor General.

IN TESTIMONY that the above is a copy of the original remaining on file in the Department of Internal Affairs of Pennsylvania, made conformably to an Act of Assembly approved the 16th day of February, 1833, I have hereunto set my Hand and caused the Seal of said Department to be affixed at Harrisburg, this eleventh day of August 1906.

Secretary of Internal Affairs.