FORM No. I.

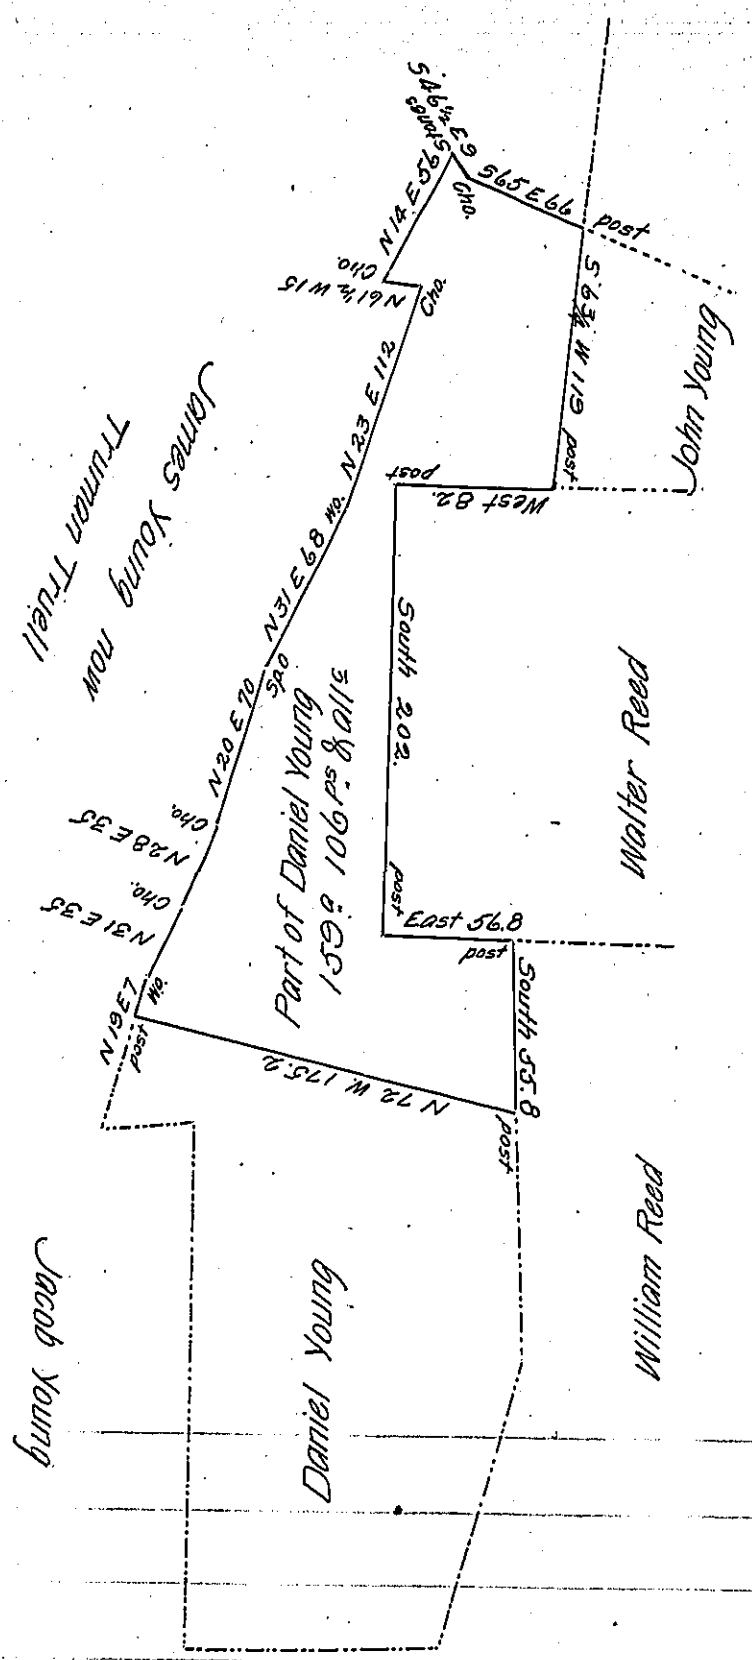

Situate in Southampton Township Bedford County Containing 159 acres 106 perches and allowance of Six P.r Cent being part of a larger tract of ——— Originally Surveyed for Daniel Young on Warrant dated the 21st day of February 1794. Resurveyed for Abraham Kerns on Order of Resurvey granted by the board of Property dated the 10th day of December 1833. And Surveyed for Abraham Kerns. the 6th day of March 1839. (for Patenting)

IN TESTIMONY that the above is a copy of the original remaining on file in the Department of Internal Affairs of Pennsylvania, made conformably to an Act of Assembly approved the 16th day of February, 1833, I have hereunto set my Hand and caused the Seal of said Department to be affixed at Harrisburg, this eighth day of September 1906.

Isaac N Ivory

Secretary of Internal Affairs.