FORM No. I.

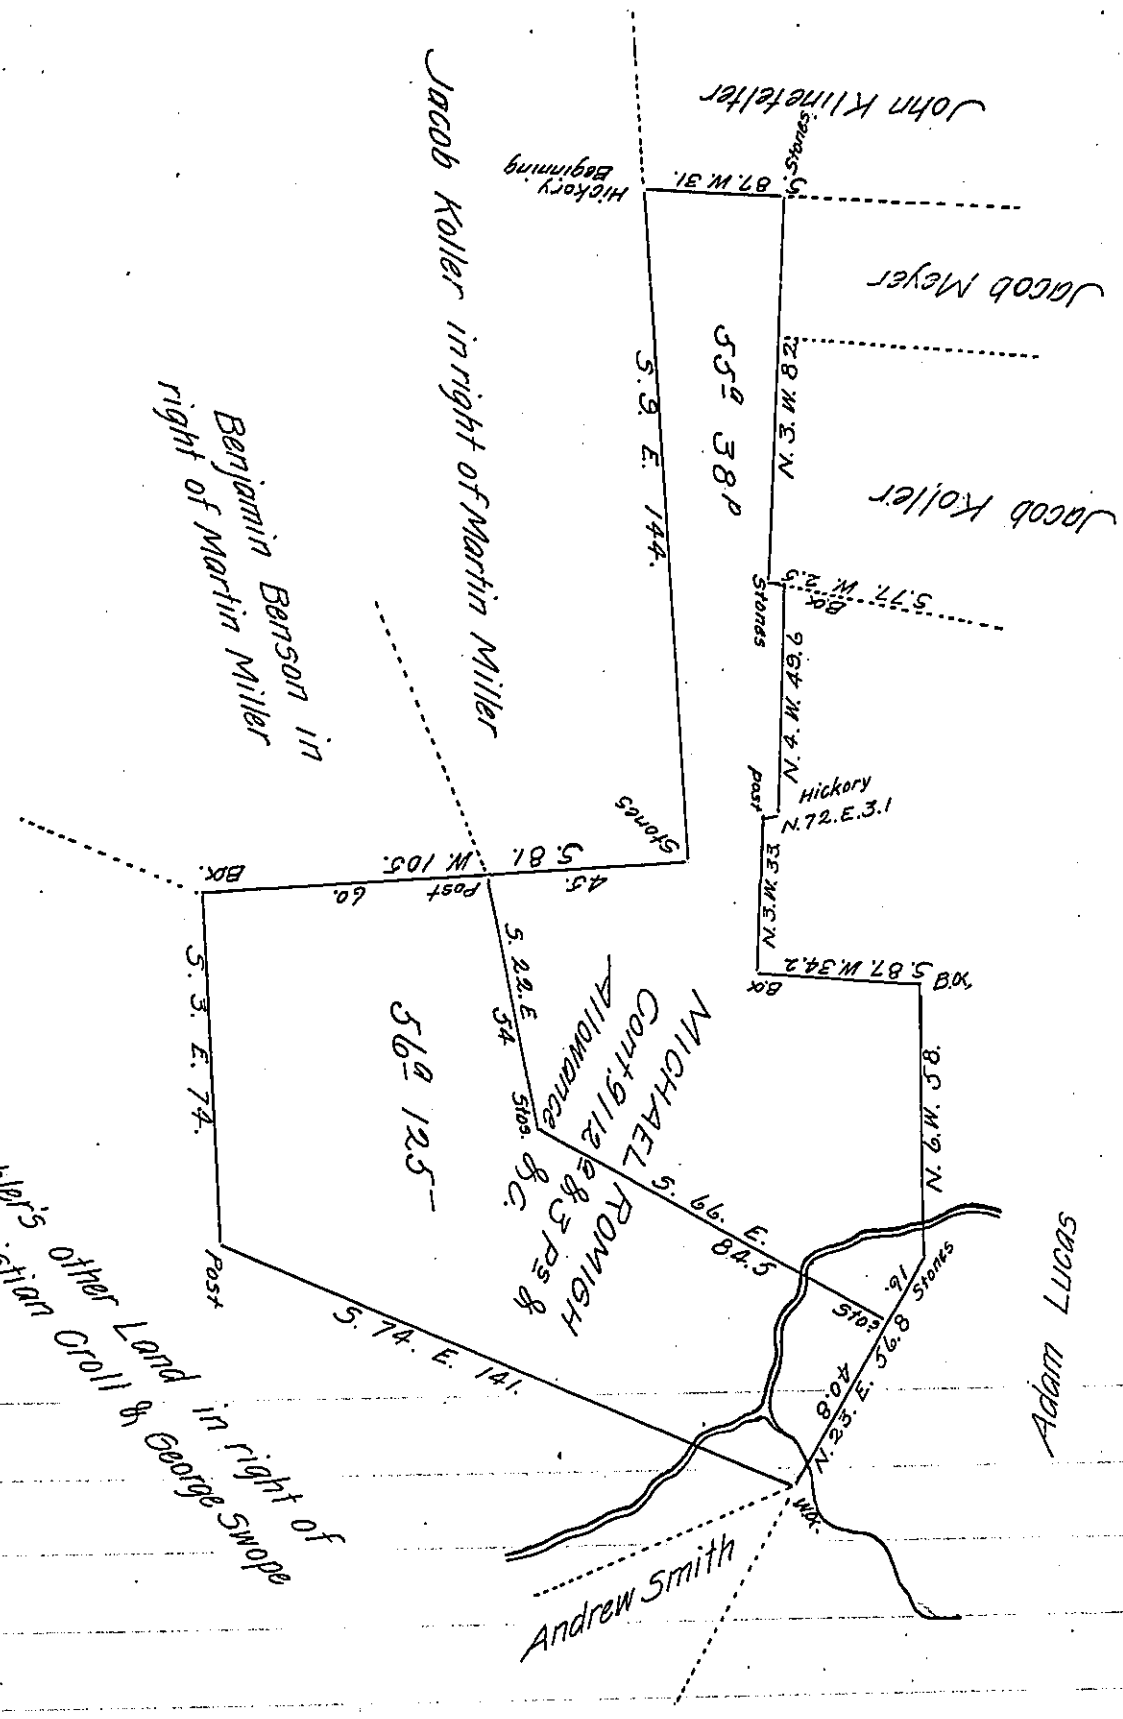

Situate in Shrewsbury Township in the County of York Containing as above set forth 112 a 83 Perches and Allowance &c. Surveyed by William Kersey late D.S. on the 25th of the 4th mo. 1793. In Pursuance of a Warrant for 100 a Granted to Michael Romigh Bearing date the 30th day of May A.D. 1759. And now at the request of George Stabler the above has been Calculated, examined and found to be Correct and at his Request Returned for Confirmation the 13th day of July Anno Domini 1813.

To Andrew Porter Esqr
Surveyor General
Lancaster Pa

Per.
Jacob Spangler D.S.

IN TESTIMONY that the above is a copy of the original remaining on file in the Department of Internal Affairs of Pennsylvania, made conformably to an Act of Assembly approved the 16th day of February, 1833, I have hereunto set my Hand and caused the Seal of said Department to be affixed at Harrisburg, this twentysixth day of September 1906.

Secretary of ~~Internal~~ Affairs.