FORM No. I.

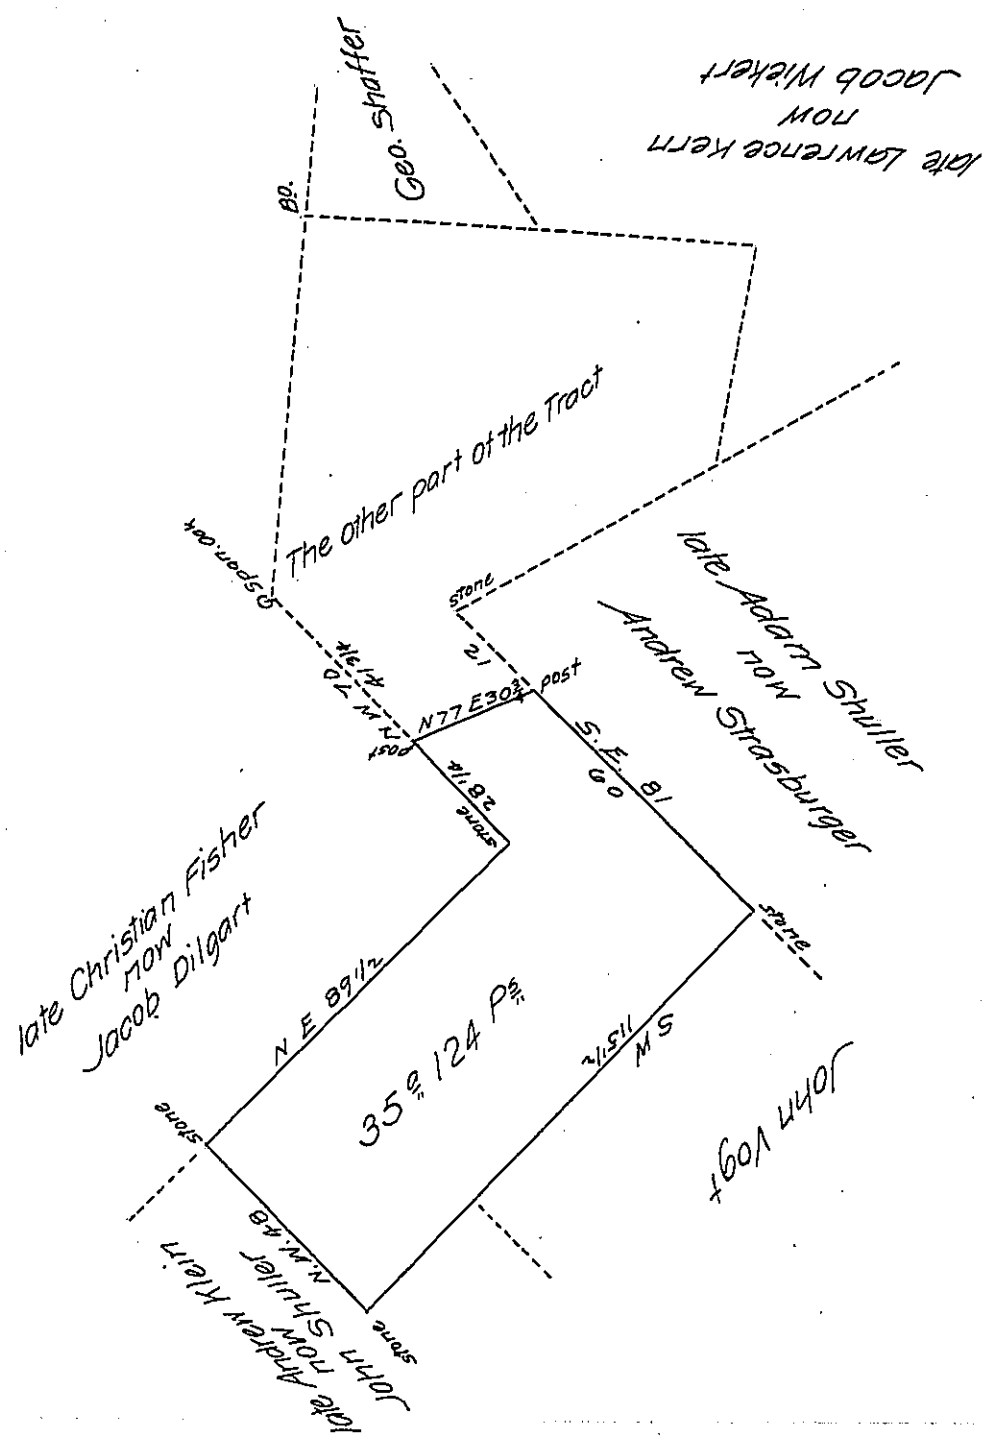

A Draught of a Tract of Land situate in Uppermilford Township in the County of Lehigh Containing thirty five Acres one hundred and twenty four perches and Allowance of 6 P Cent. &c. being part of eighty one Acres and one hundred and fifteen perches originally surveyed to Henry Rudolph by Warrant dated the 15th day of October 1746. Surveyed off for Abraham Shuler the 5th day of September 1822

Samuel Cochran Esq.
Surveyor General

P. Peter Rhoads D.S.

IN TESTIMONY that the above is a copy of the original remaining on file in the Department of Internal Affairs of Pennsylvania, made conformably to an Act of Assembly approved the 16th day of February, 1833, I have hereunto set my Hand and caused the Seal of said Department to be affixed at Harrisburg, this twenty-sixth *day of* September *1906*

Secretary of Internal Affairs.