FORM No. I.

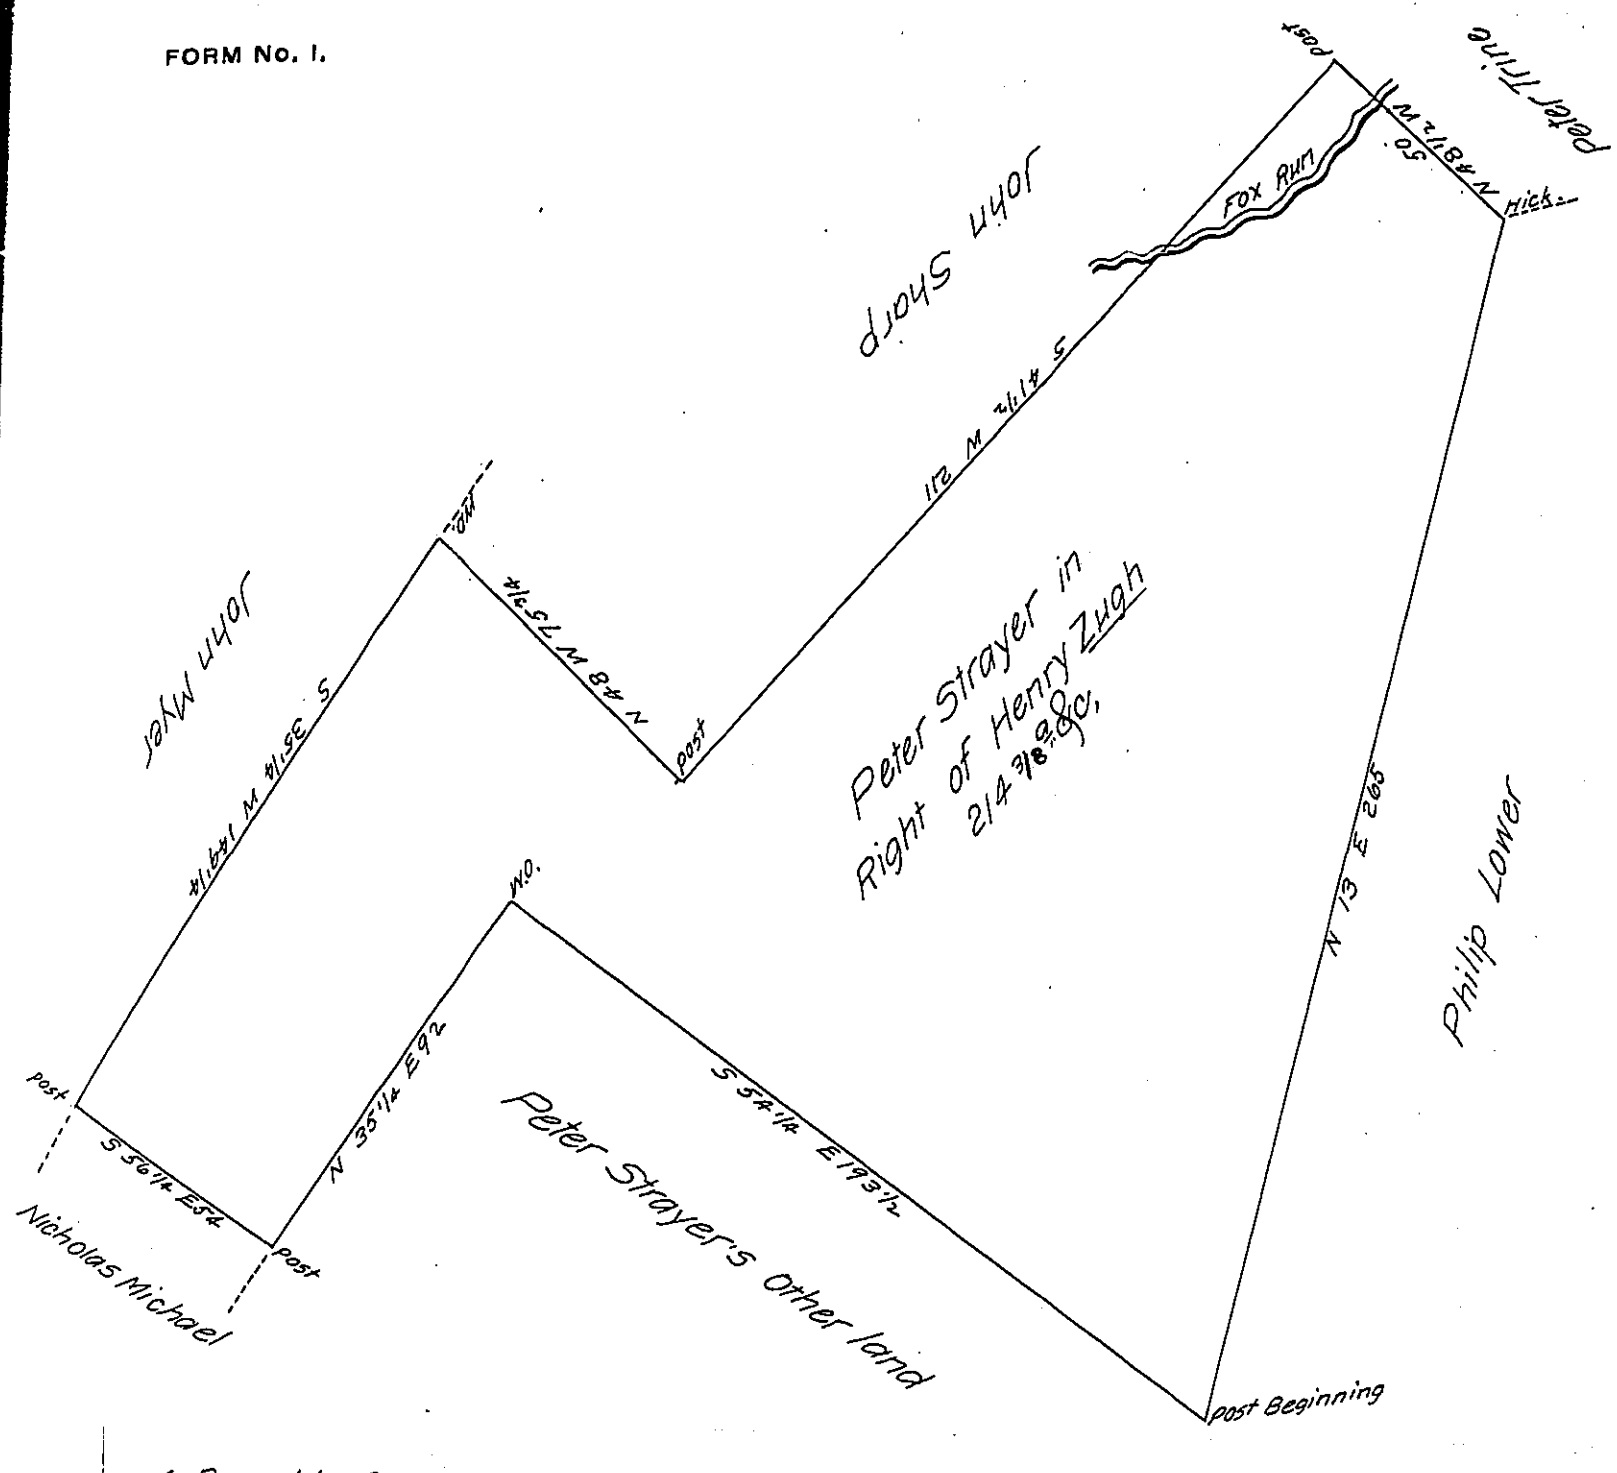

A Draught of a Tract of land situate in Dover Township in the County of York Surveyed the 13th day of December 1788 To Peter Strayer in Pursuance of a Warrant to Henry Zouch Dated the 26th day of March 1745 Containing Two Hundred and fourteen Acres and 3/8 of an Acre and the Allowance of Six Acres Pct for Roads &c.

To John Lukens Esqr
Surveyor General

John Forsyth D.S.

IN TESTIMONY that the above is a copy of the original remaining on file in the Department of Internal Affairs of Pennsylvania, made conformably to an Act of Assembly approved the 16th day of February, 1833, I have hereunto set my Hand and caused the Seal of said Department to be affixed at Harrisburg, this second *day of* October *1906*

Isaac B. Brown

Secretary of Internal Affairs.