FORM No. I.

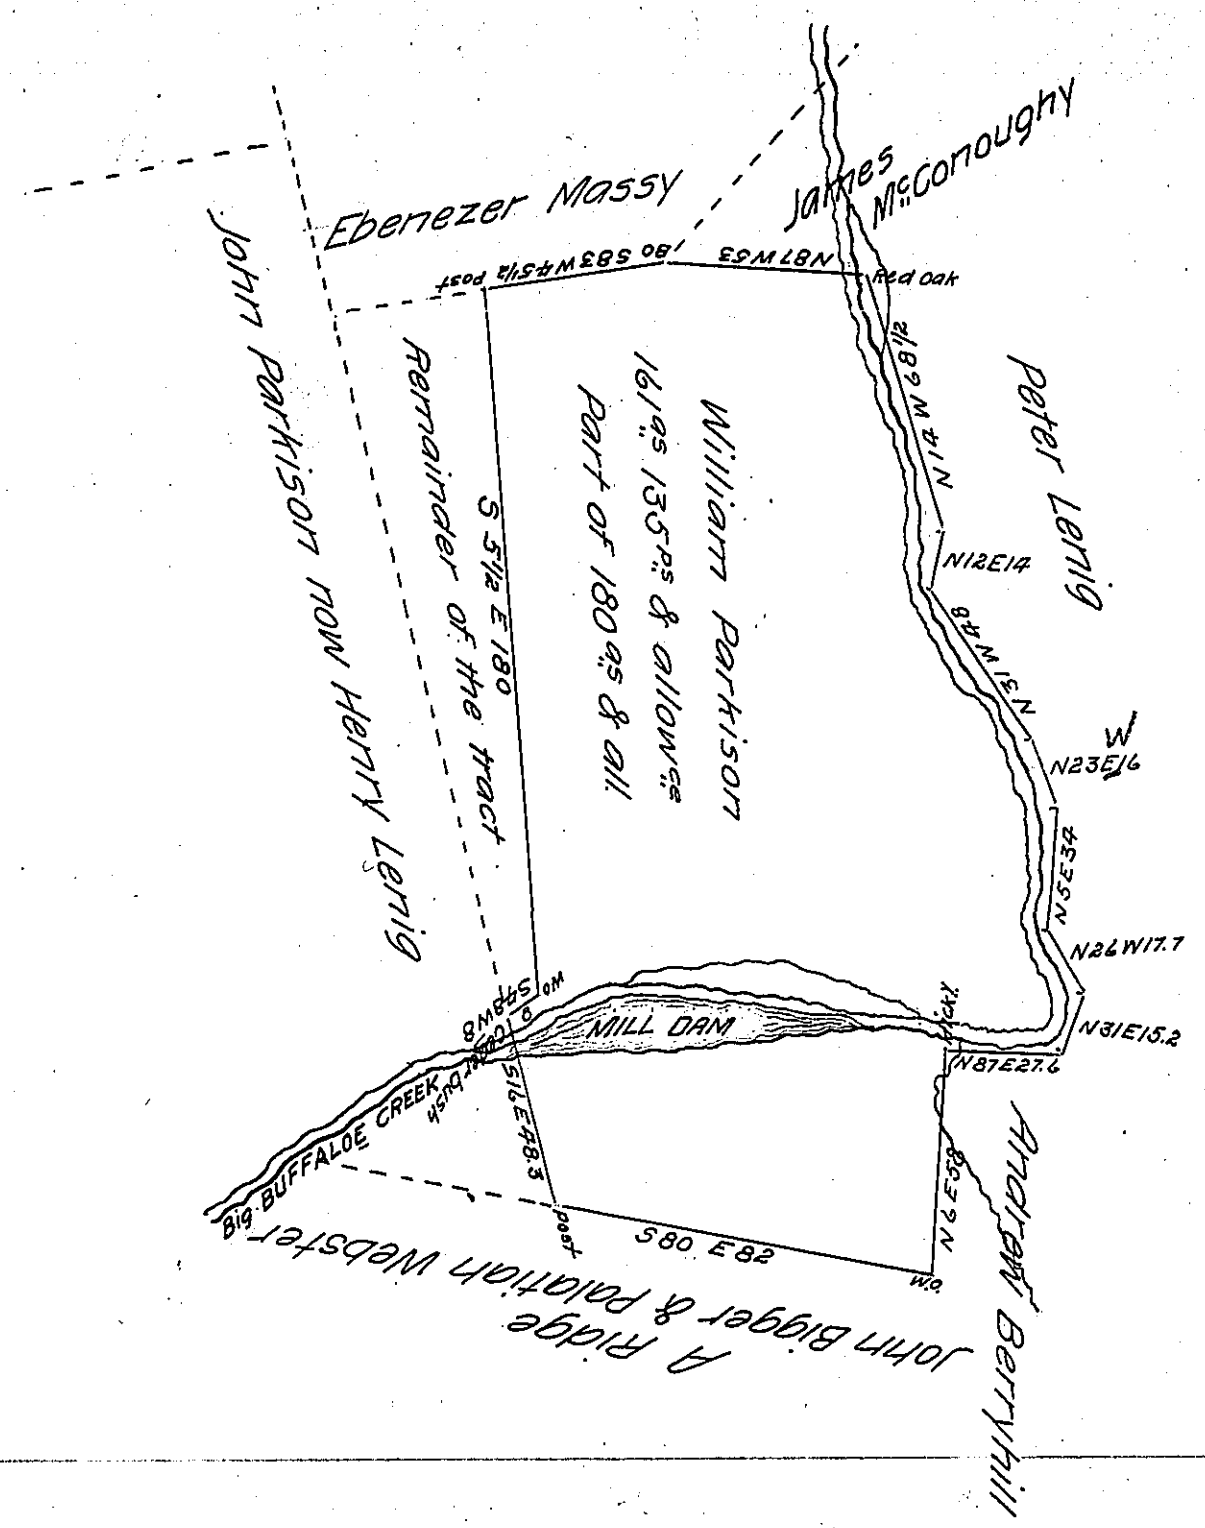

The above draught is for land in Juniatta Township (formerly Rye) containing 161 as 135 as & allowance part of 180 as originally surveyed in pursuance of two warrants granted to William Parkison one dated the 17th day of June 1755 the other the other the 1st day of July 1762 and now the above part surveyed to return for the present owner Joseph Jones the 24th April A.D. 1824

To Sam.l Cochran Esq.r — P.r G Monroe D.S.

S.G. Penn.a

In Testimoney that the above is a true copy of a draught remain=ing on file in the Deputy Surveyors office of Perry County I have hereunto set my hand this 20th day of July A.D. 1829

Gabriel Hiester Esq.r S.G — Wm Wilson D.S.

IN TESTIMONY that the above is a copy of the original remaining on file in the Department of Internal Affairs of Pennsylvania, made conformably to an Act of Assembly approved the 16th day of February, 1833, I have hereunto set my Hand and caused the Seal of said Department to be affixed at Harrisburg, this twenty sixth *day of* September *1906*

Isaac B. Brown

Secretary of Internal Affairs.