FORM No. 1.

94

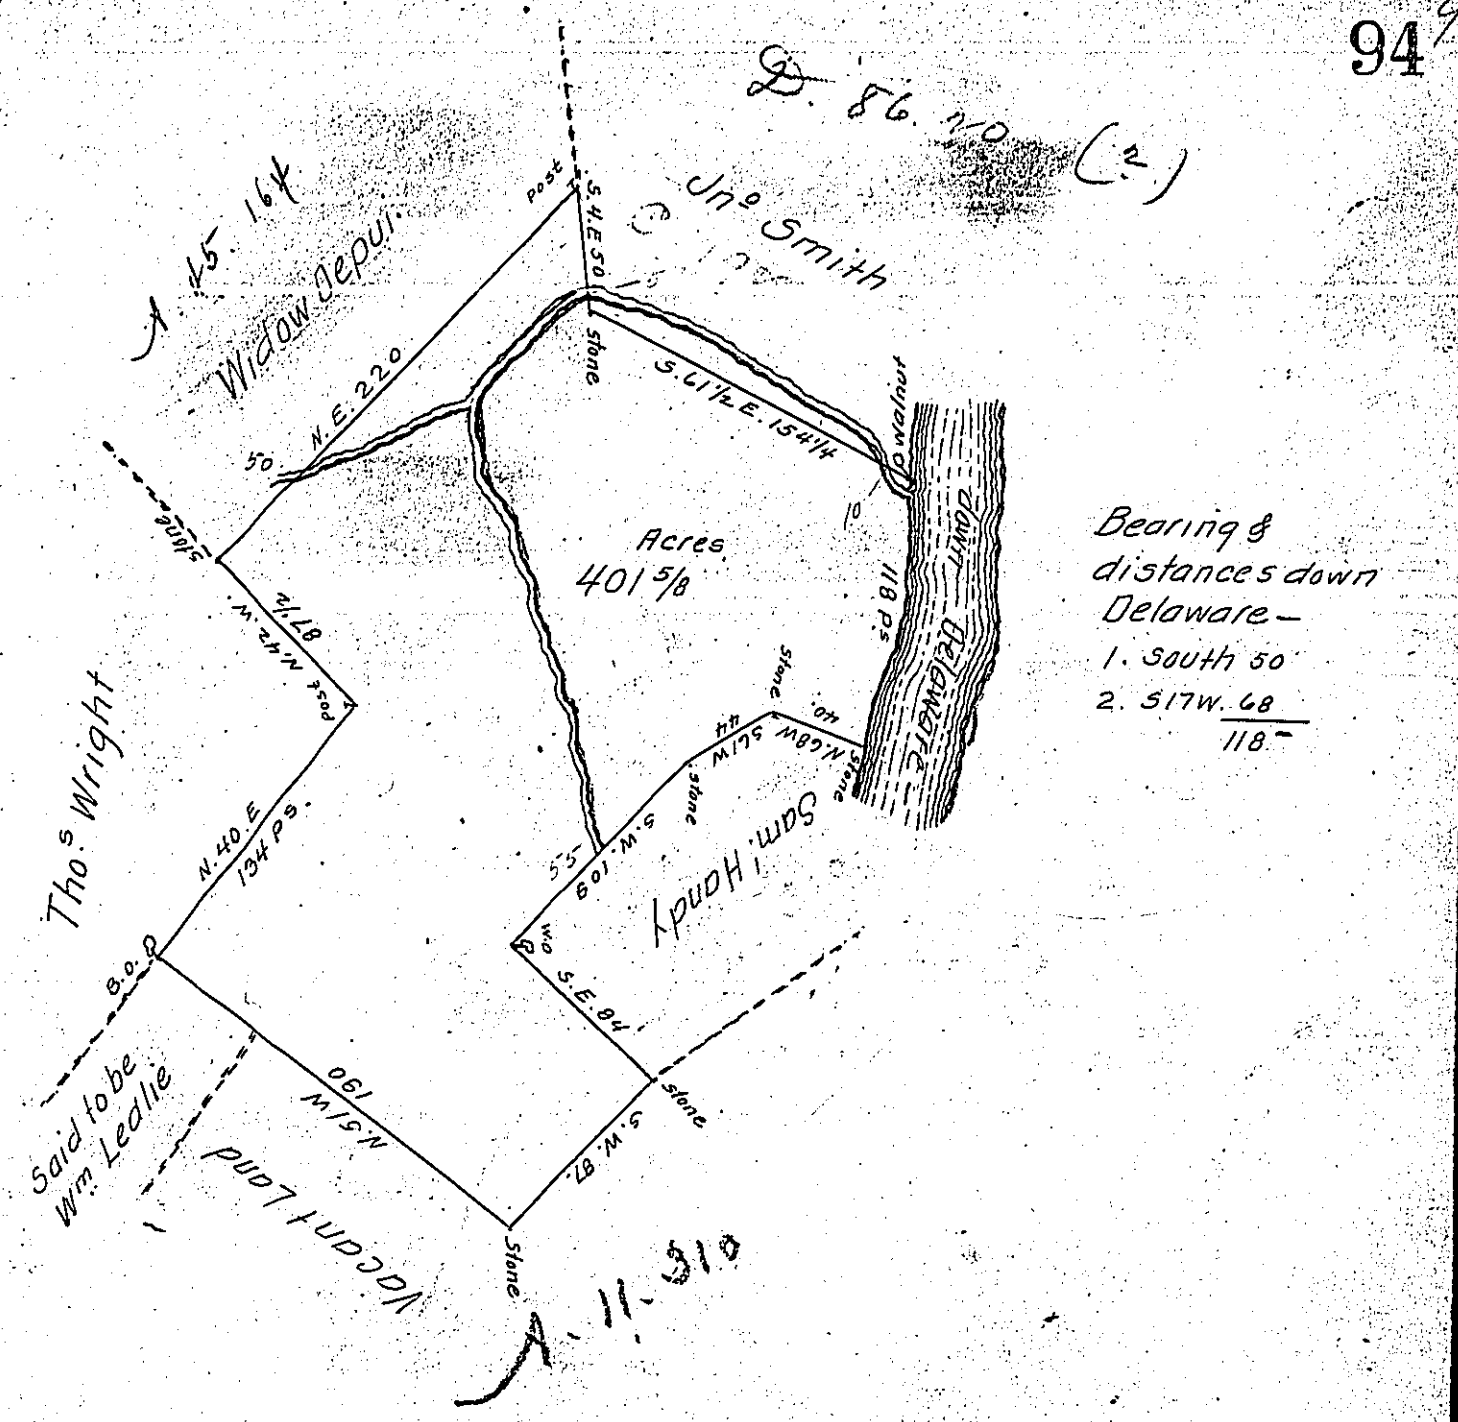

Bearing & distances down Delaware—
1. South 50
2. S17W. 68
118

By Virtue of a Warrant dated the 8th November 1785 Surveyed the 12th April 1786 to John Smith the above described tract of Land situate in lower Smithfield Township Northampton County Containing Four hundred and one Acres One hundred perches and the Allowance of 6% Cent.

To John Lukens Esquire
Surveyor General. } #. Geo. Palmer—

IN TESTIMONY that the above is a copy of the original remaining on file in the Department of Internal Affairs of Pennsylvania, made conformably to an Act of Assembly approved the 16th day of February, 1833, I have hereunto set my Hand and caused the Seal of said Department to be affixed at Harrisburg, this eighteenth day of October 1906.

Isaac B. Brown

Secretary of Internal Affairs.