FORM No. I.

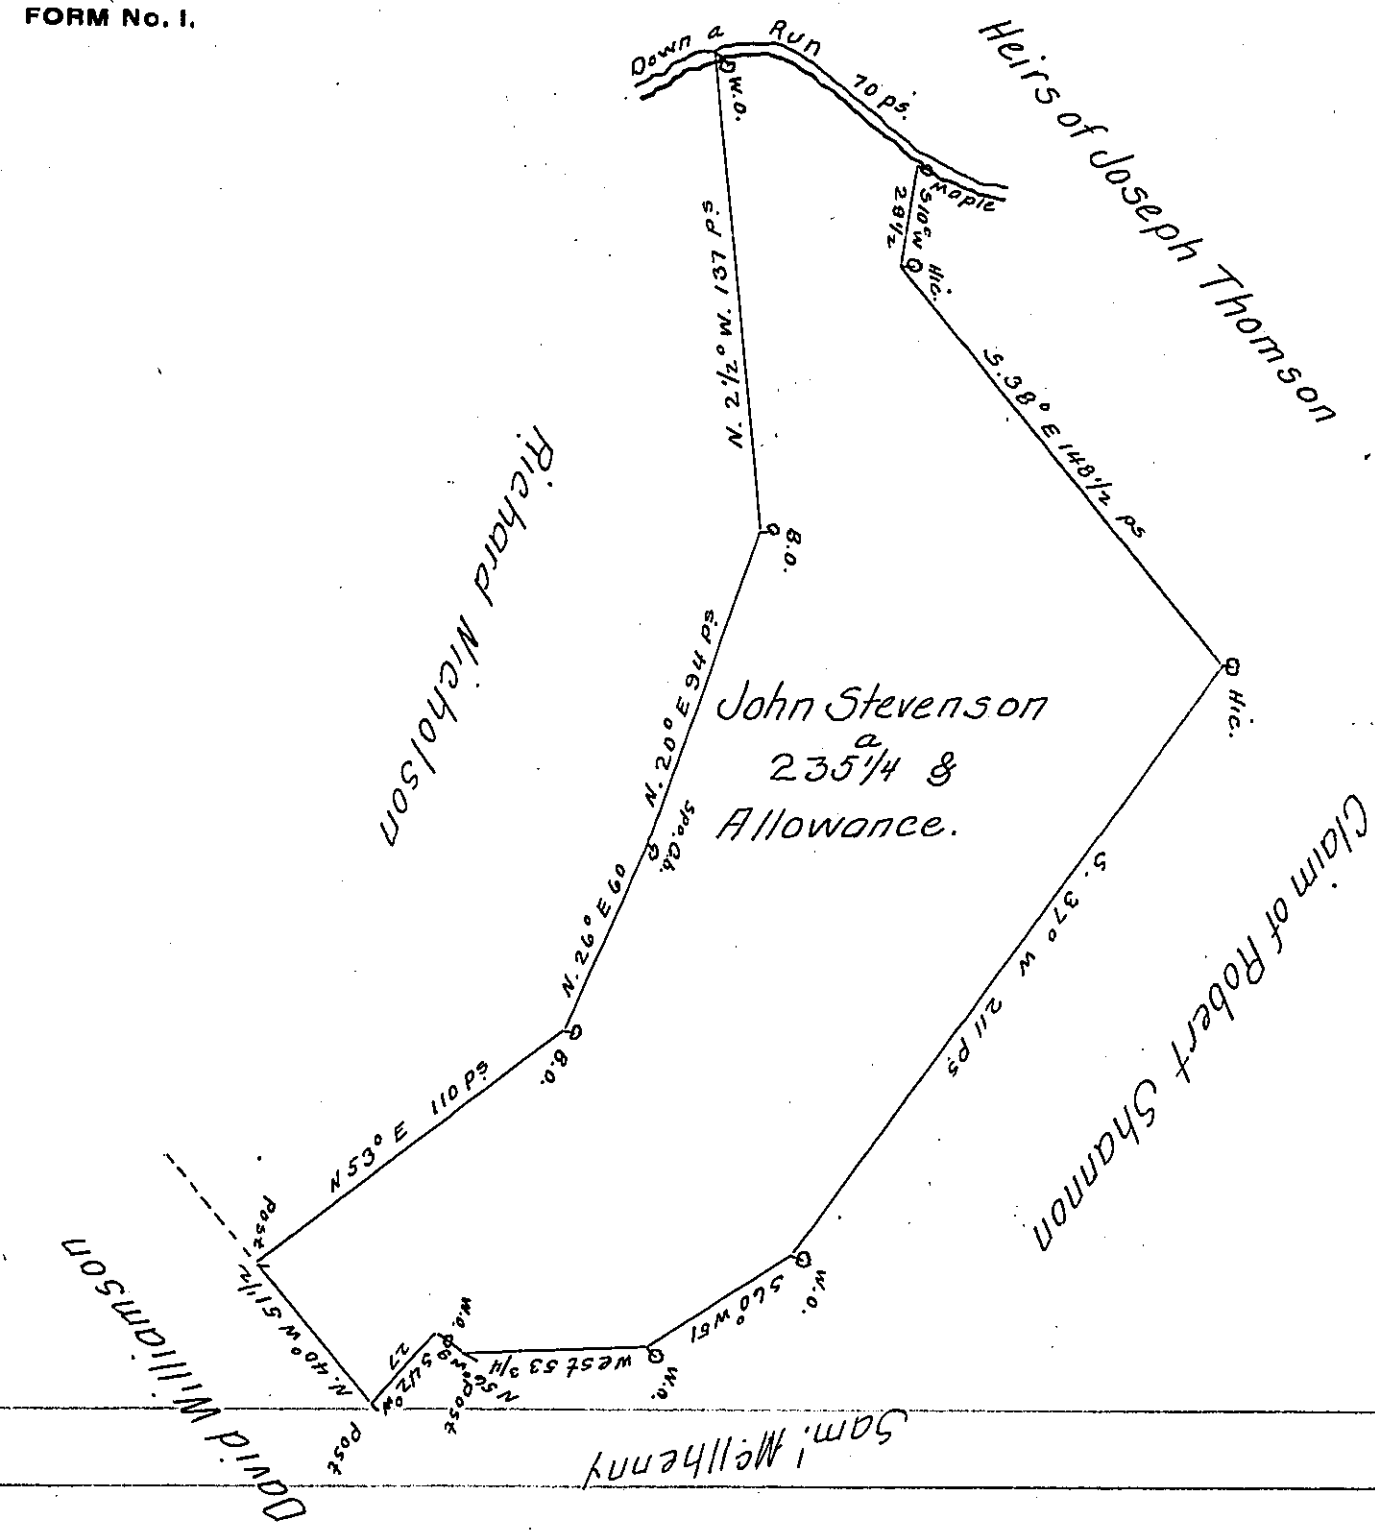

A Draught of a Tract of Land situate in Newton Township in the County of Cumberland containing two hundred and thirty five Acres and a quarter and an Allowance of Six pr. Cent for Roads &c^a. Surveyed March 16th 1773. (under the Direction of John Armstrong Esqr then Dep^y Surveyor) for John Stevenson in pursuance of a Warrant dated the 12th Day of May 1763.

To John Lukens Esqr. Surveyor General } Matt^w. Henderson O.S.

IN TESTIMONY that the above is a copy of the original remaining on file in the Department of Internal Affairs of Pennsylvania, made conformably to an Act of Assembly approved the 16th day of February, 1833, I have hereunto set my Hand and caused the Seal of said Department to be affixed at Harrisburg, this first *day of* October *1906.*

Isaac B. Brown

Secretary of Internal Affairs.