FORM No. I.

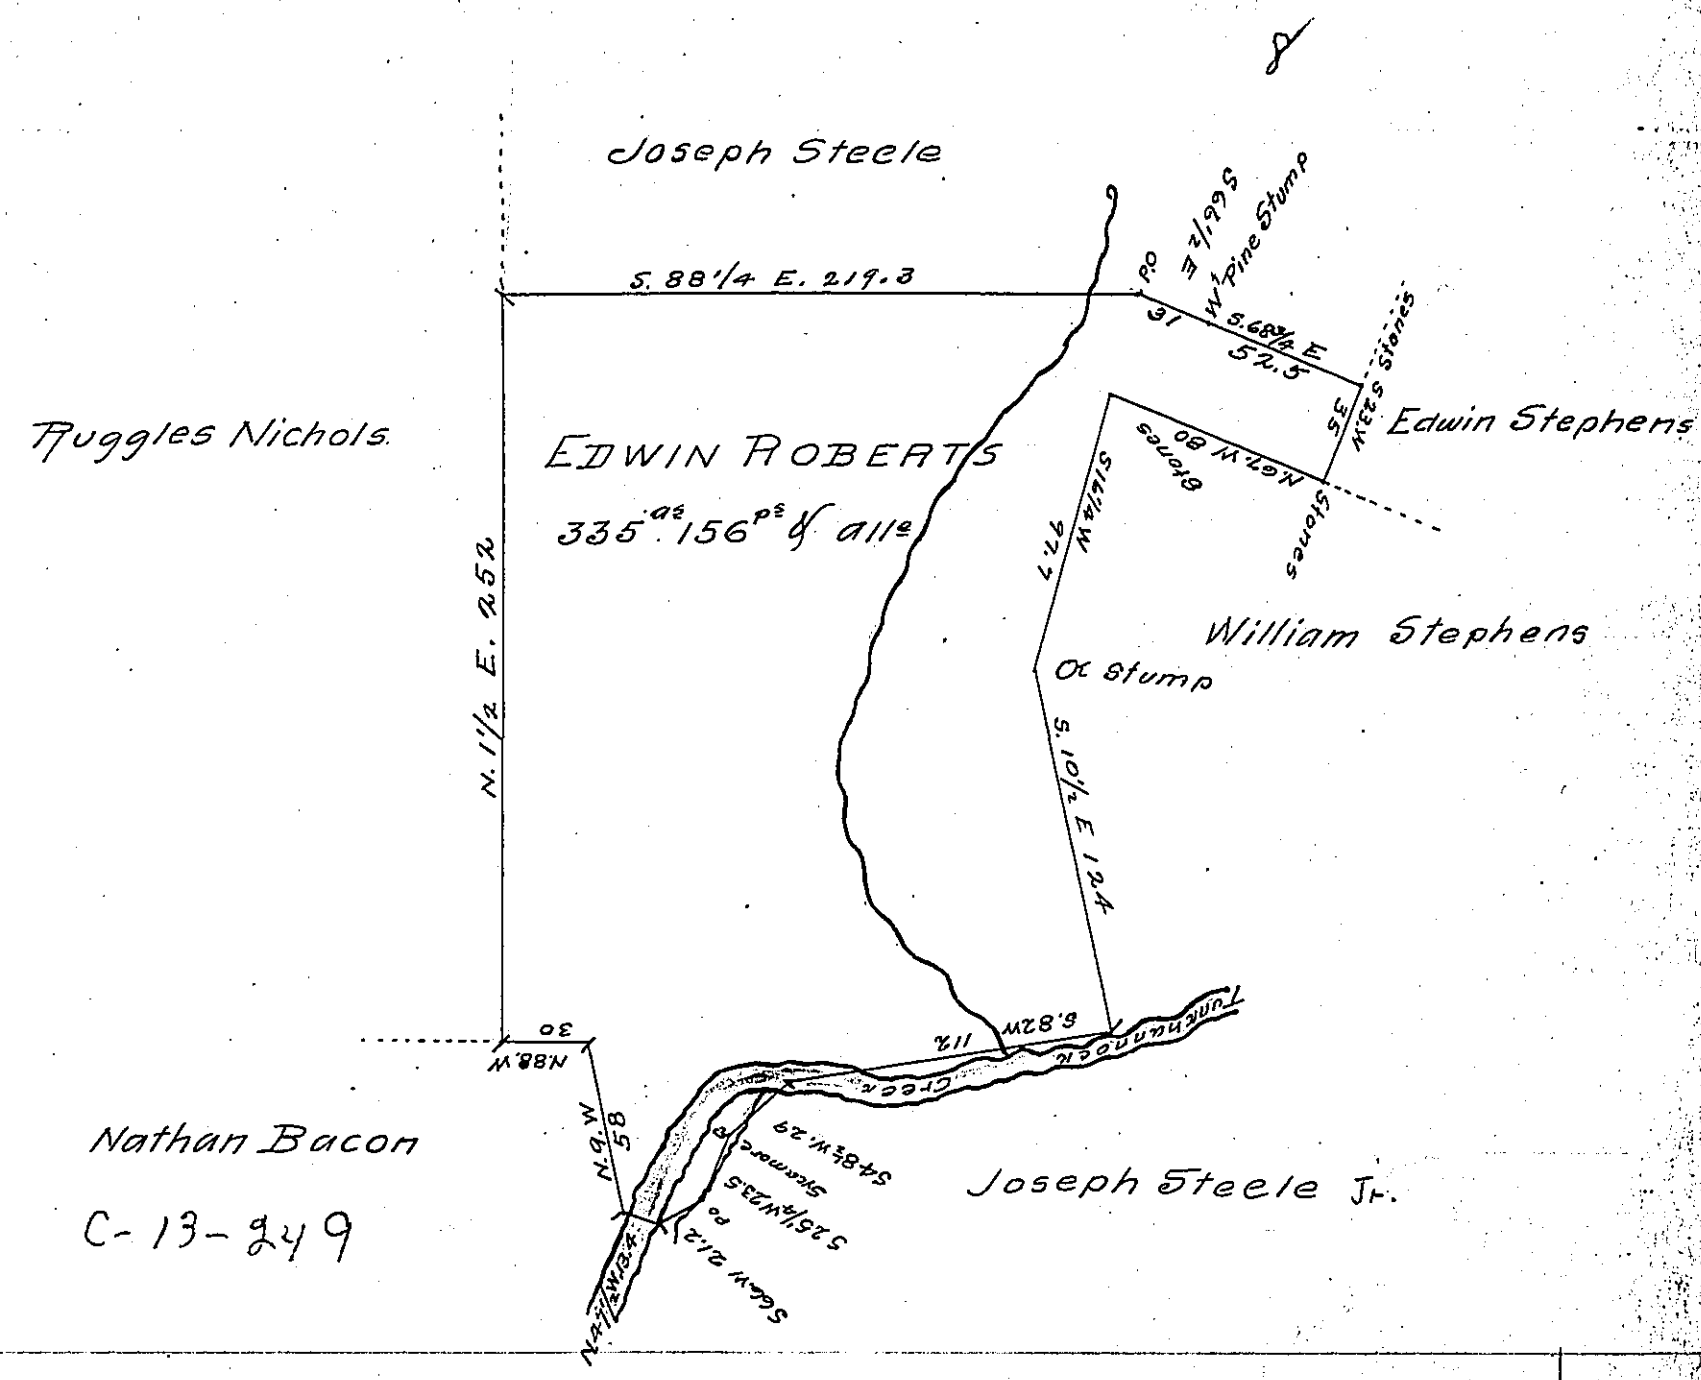

Draft of a tract of improved land situate in Nicholson township in the County of Wyoming on Waters of Tunkhannock— and containing Three hundred and thirty five acres & One hundred & fifty six perches & allowance of six per cent &c.

Surveyed the above described tract of land the 22d day of October 1851 for Edwin Roberts by Virtue of his Warrant dated the first day of October 1851

A Hine D.S.

To
J. P. Brawley Esqr
Surveyor General

IN TESTIMONY that the above is a copy of the original remaining on file in the Department of Internal Affairs of Pennsylvania, made conformably to an Act of Assembly approved the 16th day of February, 1833, I have hereunto set my Hand and caused the Seal of said Department to be affixed at Harrisburg, this twenty second day of August 1906

Isaac B. Brown

Secretary of Internal Affairs.