FORM No. I.

228

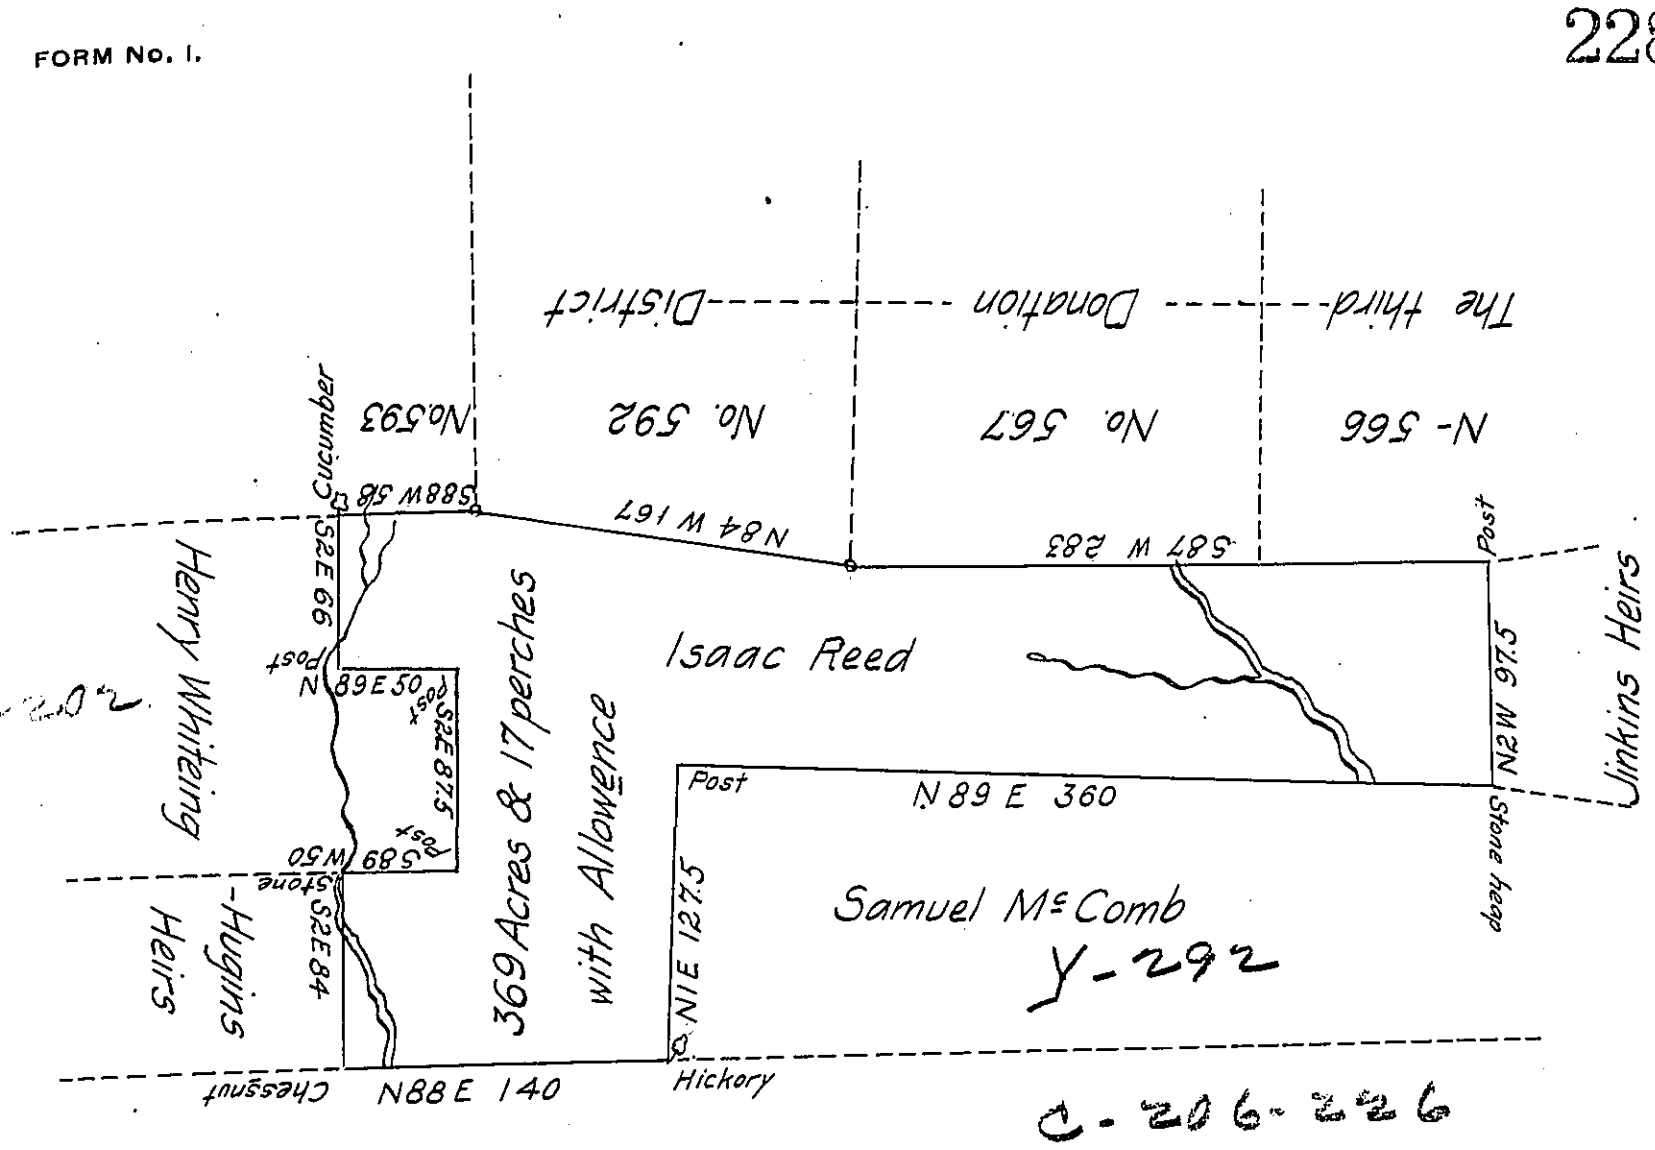

John Minichs Heirs

The land on this (the South Side of the Survey were Granted by Warrents to the pennsa. population Company The Names of the persons now owning the land we placed above as they Join

Situate in Lakeawanick Township Mercer County on the Wotter of Neshanock Creek Containing three hundred and Sixty nine Acres & Seventeen perches with Allowence of Six per cent for Roads &c^{a} Surveyed June 27th 1833 for Isaac Reed in pursuance of his Improvement Actual Settlement and Continued Residence thereon # There is perhaps forty Acres thereon Cleared Cultivated and fenced a house & Barn erected thereon and at the time of Surveying he with his family was liveing upon the Same

Surveyed by me

John Findley D.S.

To Jacob Spangler S.G.

Rob^{t} Weir, the settler.

IN TESTIMONY that the above is a copy of the original remaining on file in the Department of Internal Affairs of Pennsylvania, made conformably to an Act of Assembly approved the 16th day of February, 1833, I have hereunto set my Hand and caused the Seal of said Department to be affixed at Harrisburg, this twenty eighth day of September 1906.

Secretary of Internal Affairs.