FORM No. 1.

51

Heirs of General Potter Old Surveys. Formerly land of John Livingston decd

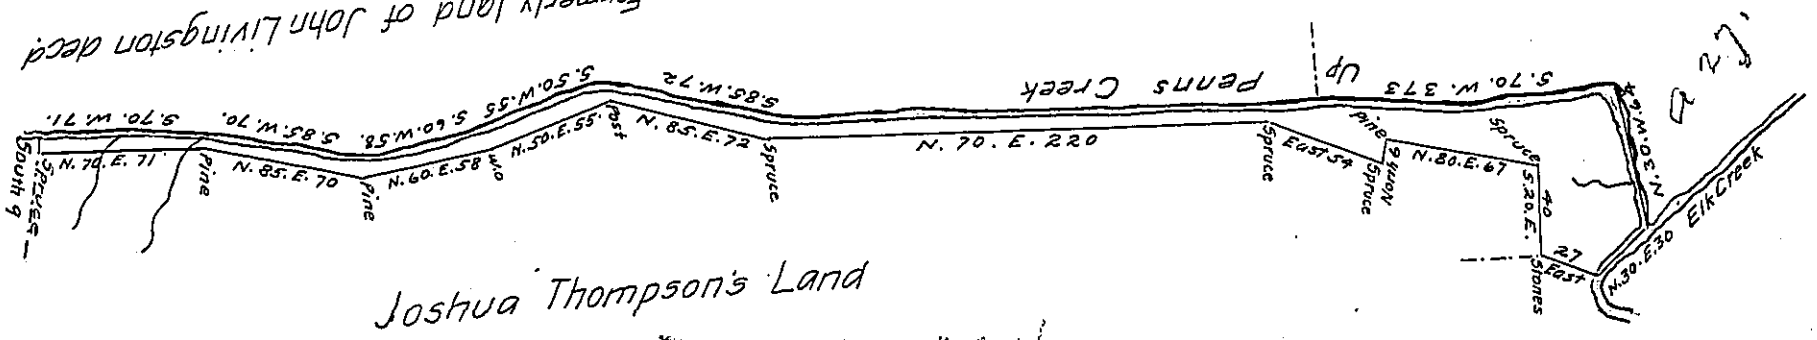

The Draught of a tract of land Situarte formerly in Potter Township Northumberland County, now Haines Township Centre County includ^ing Penns Creek, Containing Sixty two acres, one hundred and twenty six perches and allowance of Six per cent for roads &c. Surveyed the 23d. day of August 1816, in pursuance of a warrant granted to Abraham Pyatt bearing date the 30th. day of July 1785.

Wm. Kerr D.S.

To Richard T. Leech Esquire
Surveyor General of Pennsylvania

IN TESTIMONY that the above is a copy of the original remaining on file in the Department of Internal Affairs of Pennsylvania, made conformably to an Act of Assembly approved the 16th day of February, 1833, I have hereunto set my Hand and caused the Seal of said Department to be affixed at Harrisburg, this first day of August 1906

Isaac B. Brown

Secretary of Internal Affairs.