FORM No. 1.

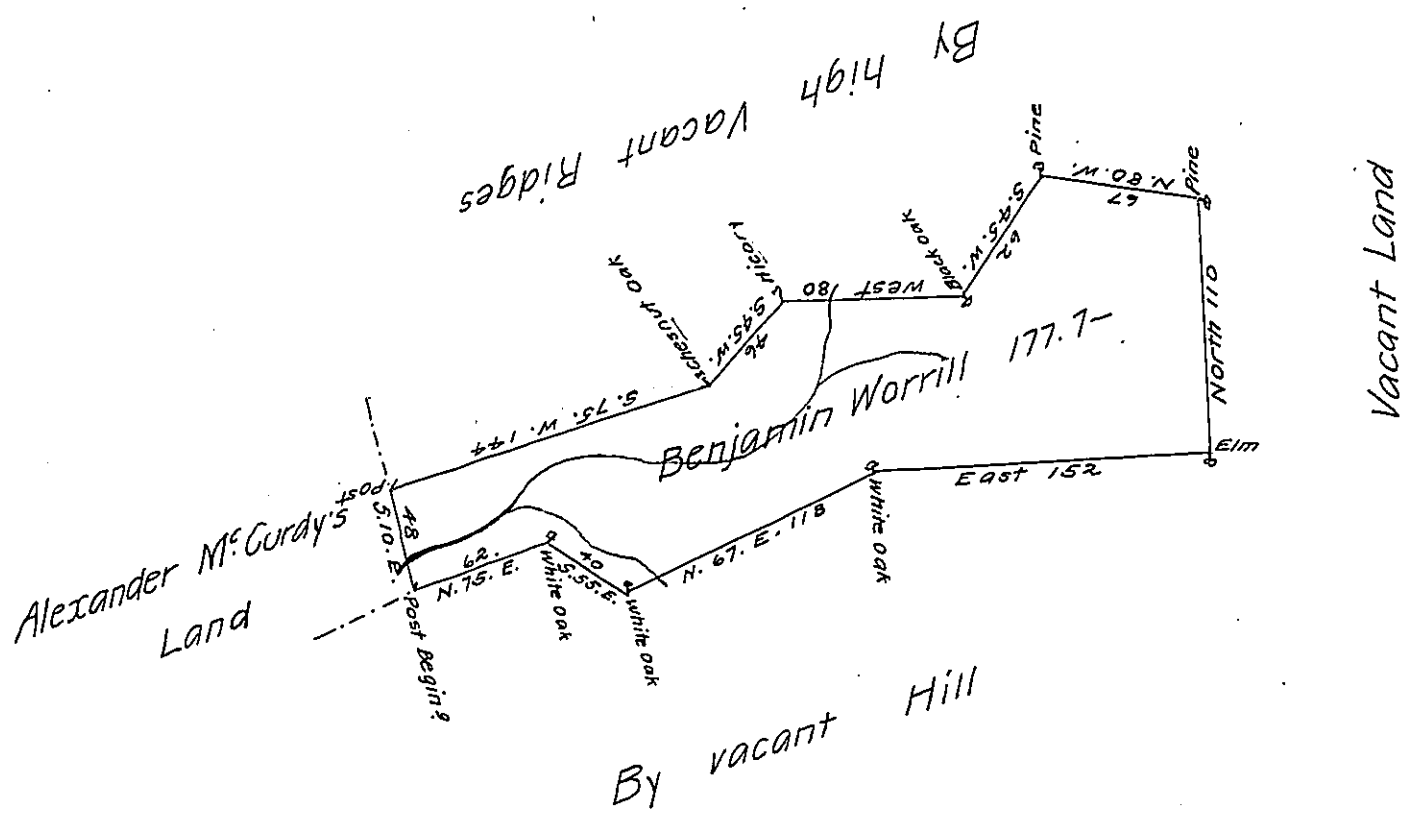

The Draught of a Tract of Land called _____

situate on the Waters of the north Branch of Buffaloe Creek in the County of Berks containing One Hundred Seventy Seven Acres 134 Perches with the usual allowance of Six acres pCent. for Roads. Survey'd the 7th. day of August Anno Dom: 1769 In Pursuance of an Order of Survey to Benjamin Worrill Bearing Date at Philadª the 3d. day of April Anno Dom. 1769 and numbered 521.

p— Wm. Maclay D.S.

To John Lukens Esq. S.G.
of Pennsylvania

IN TESTIMONY that the above is a copy of the original remaining on file in the Department of Internal Affairs of Pennsylvania, made conformably to an Act of Assembly approved the 16th day of February, 1833, I have hereunto set my Hand and caused the Seal of said Department to be affixed at Harrisburg, this second day of November 1906

Isaac B. Brown

Secretary of Internal Affairs.