FORM No. I.

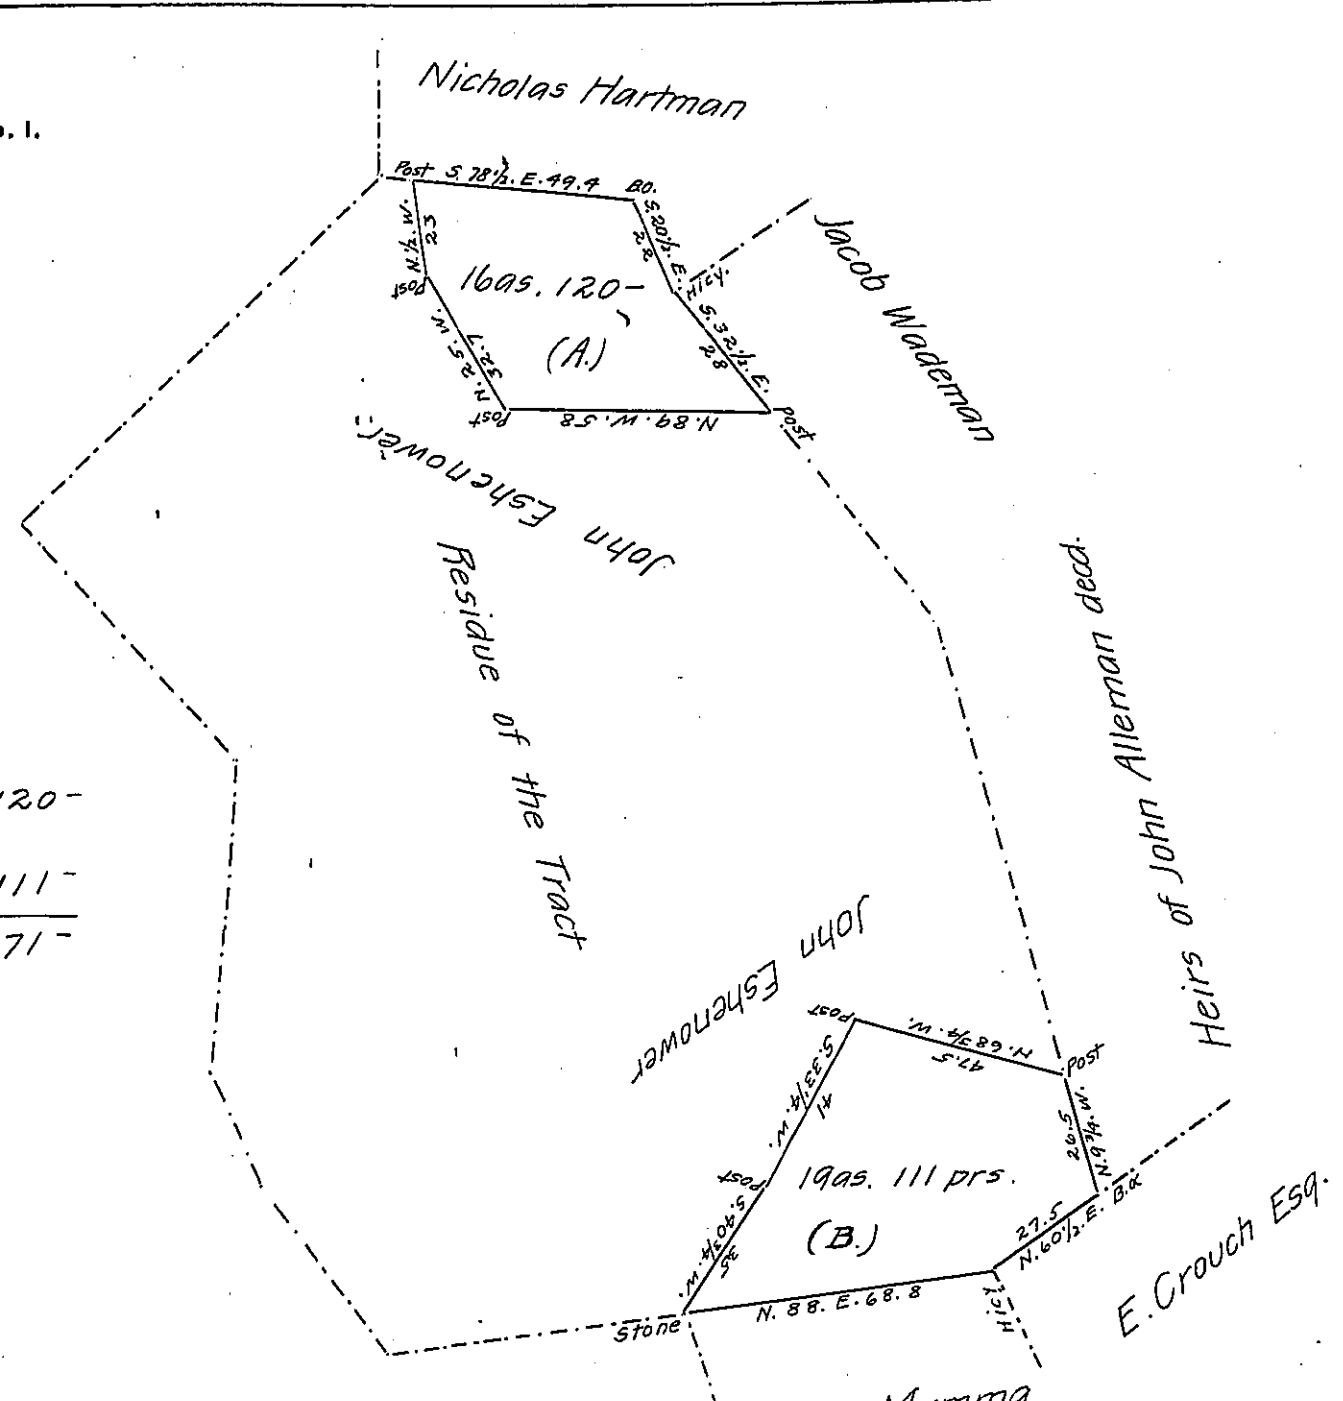

A. 16as. 120-

B. 19.. 111-

Total 36.. 71-

Surveyed & divided on the 8th. day of March 1816 the above described tracts or parcels of Land Situate in Swatara Township Dauphin County The part (A) containing Sixteen Acres One hundred twenty perches and allowance & the part (B) Nineteen Acres One hundred eleven perches & allowance Surveyed for John Eshenower Parts of a larger Tract of 219 Acres on Warrant of Nathaniel Paul dated the 25th. day of March 1758.

Thomas Smith D.S.

To Richard T. Leech Esquire
Surveyor General Pa.

IN TESTIMONY that the above is a copy of the original remaining on file in the Department of Internal Affairs of Pennsylvania, made conformably to an Act of Assembly approved the 16th day of February, 1833, I have hereunto set my Hand and caused the Seal of said Department to be affixed at Harrisburg, this nineteenth day of July 1906

Isaac B. Brown

Secretary of Internal Affairs.