FORM No. 1.

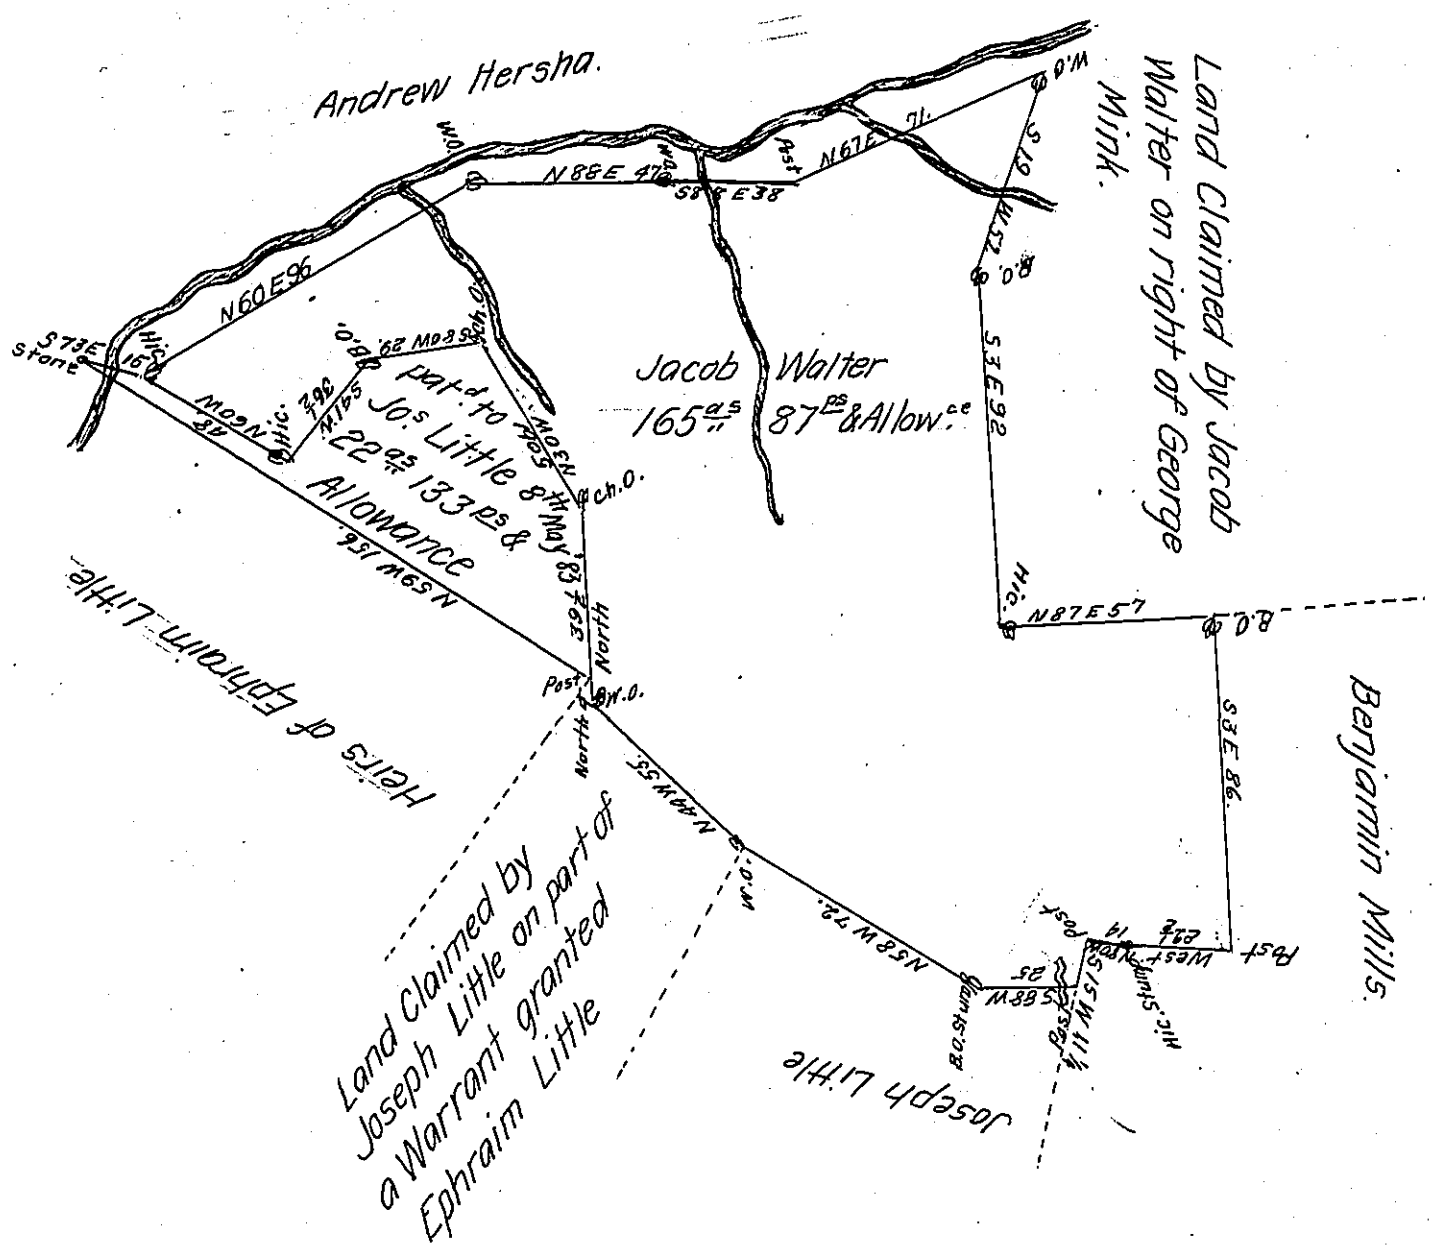

The above draft represents a Tract of Land Situate in Rapho Township Lancaster County containing in the whole one hundred & eighty eight Acres & 60 perches & Allowance of Six Acres P Cent Surveyd for Jacob Walter the 12th Day of December 1782 in pursuance of a Warrant granted George Shambaugh Dated December 21st 1750. (but since the above Survey was made I find that Twenty two Acres & 133 perches & Allowance part of the above Tract had been Surveyd for Joseph Little about the year 67 or 68 on part of a Warrant granted Ephraim Little.

To John Lukens Esquire — James Cunningham

Surveyor General.

IN TESTIMONY that the above is a copy of the original remaining on file in the Department of Internal Affairs of Pennsylvania, made comformably to an Act of Assembly approved the 16th day of February 1833, I have hereunto set my hand and caused the Seal of said Department to be affixed at Harrisburg, this Second *day of* January *1907*

Secretary of Internal Affairs.